


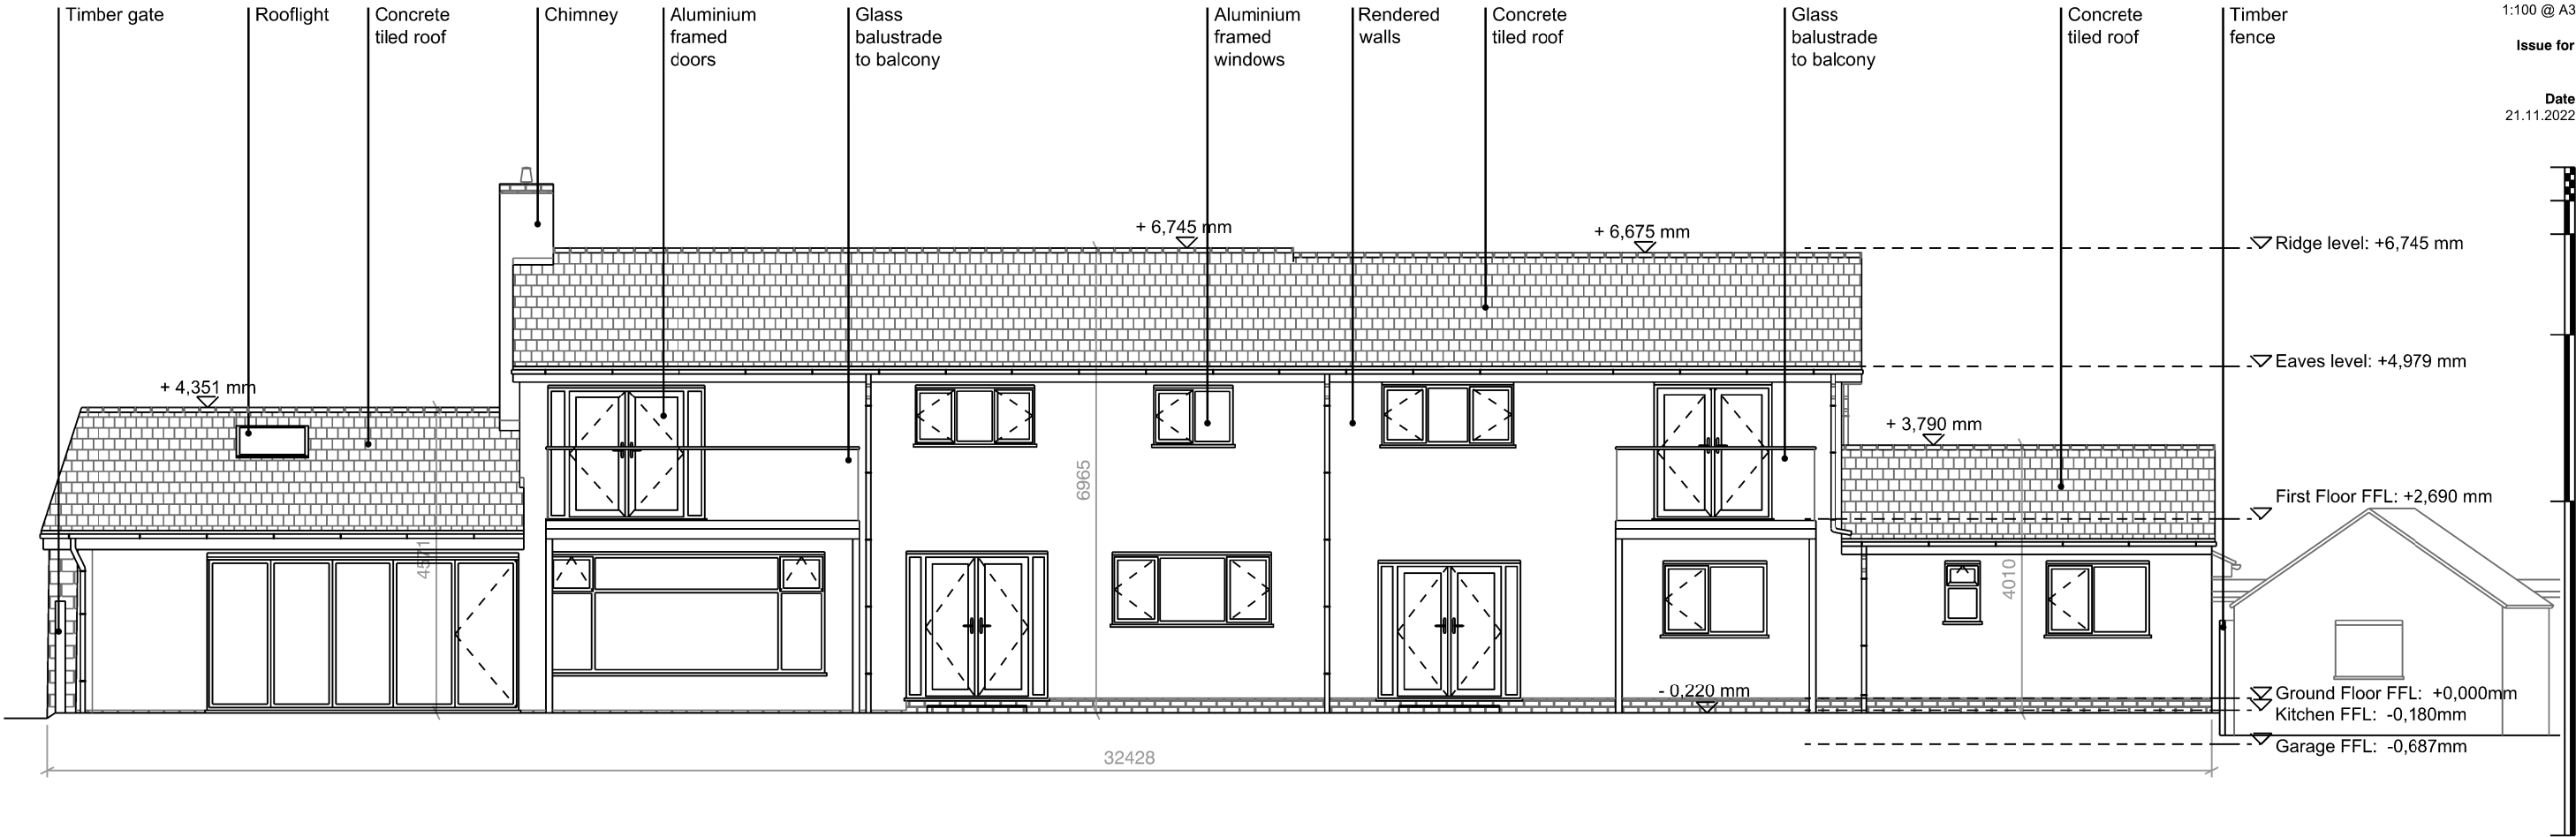

Existing South Elevation