
Landholding Plan - Mr B Proctor, Upper Stonehouse Farm, Brown Edge, ST6 8TF

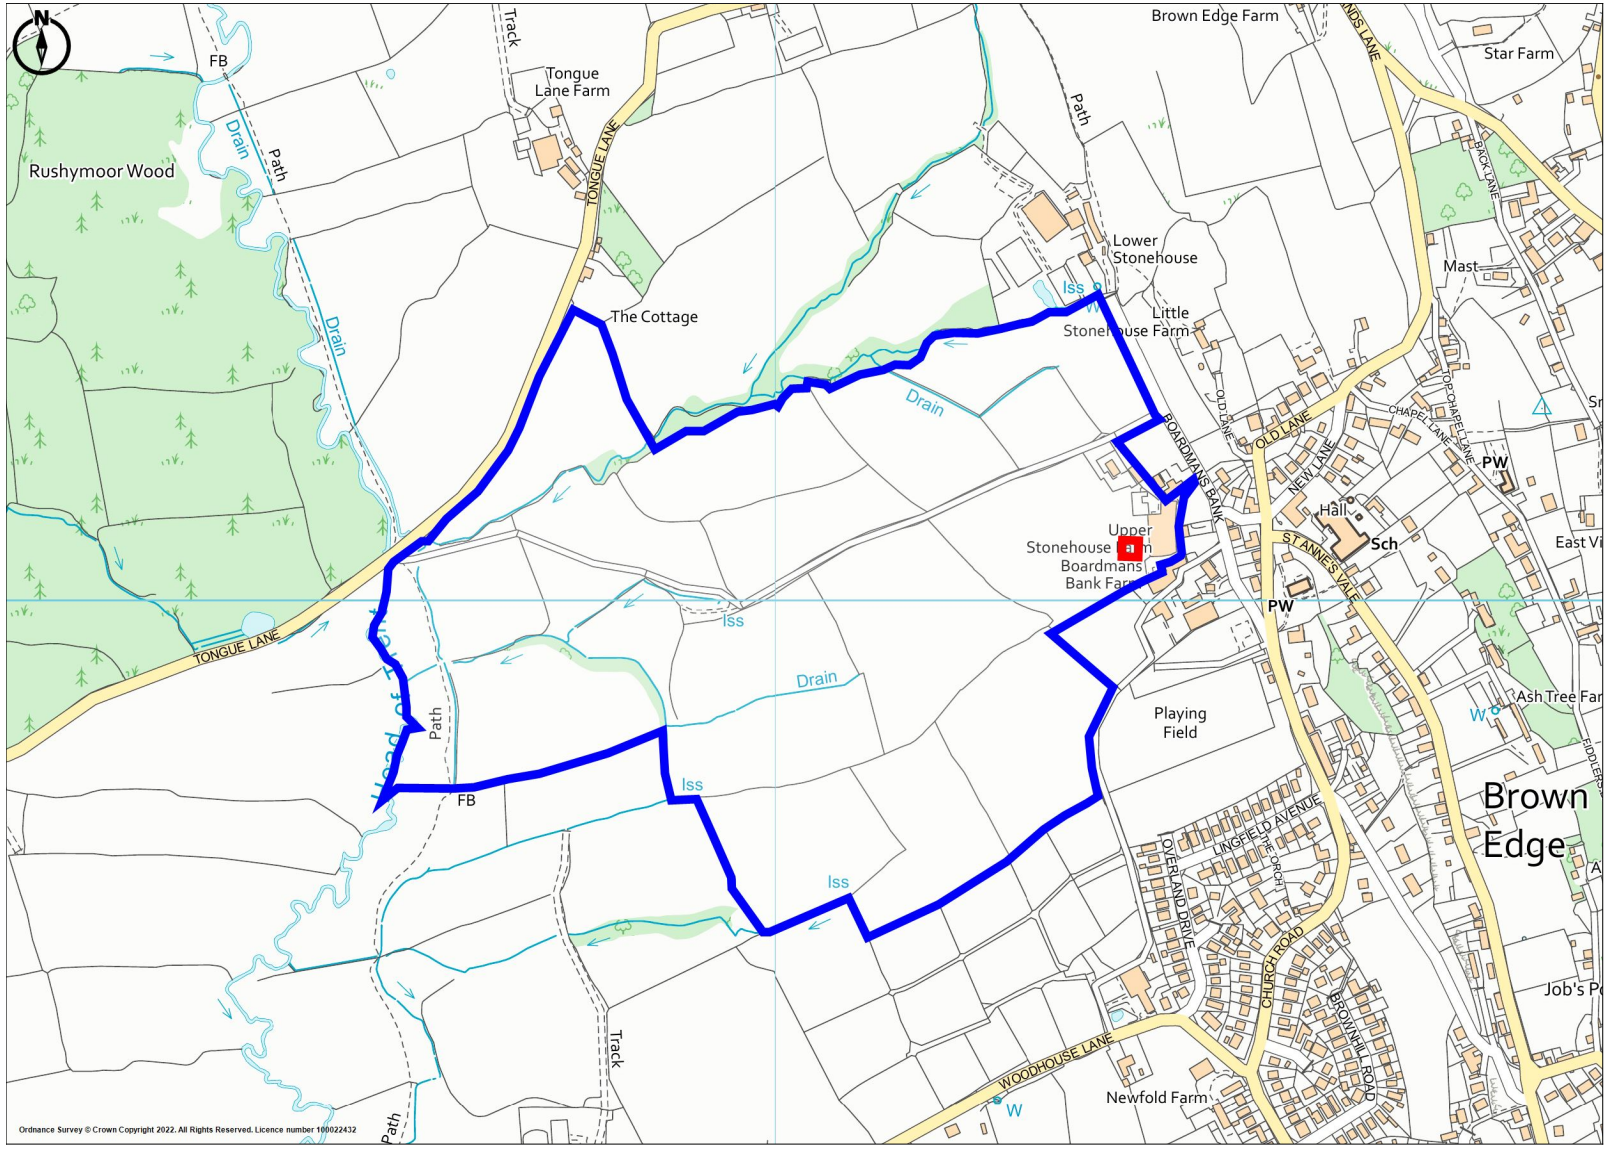

Promap
LANDMARK INFORMATION

Ordnance Survey © Crown Copyright 2022. All Rights Reserved.
Licence number 100022432
Plotted Scale - **1:7500**. Paper Size - **A4**

acorus

Head Office - The Old Market Office, 10 Risbygate Street, Bury St Edmunds, Suffolk IP33 3AA.
Tel: 01284 753271