
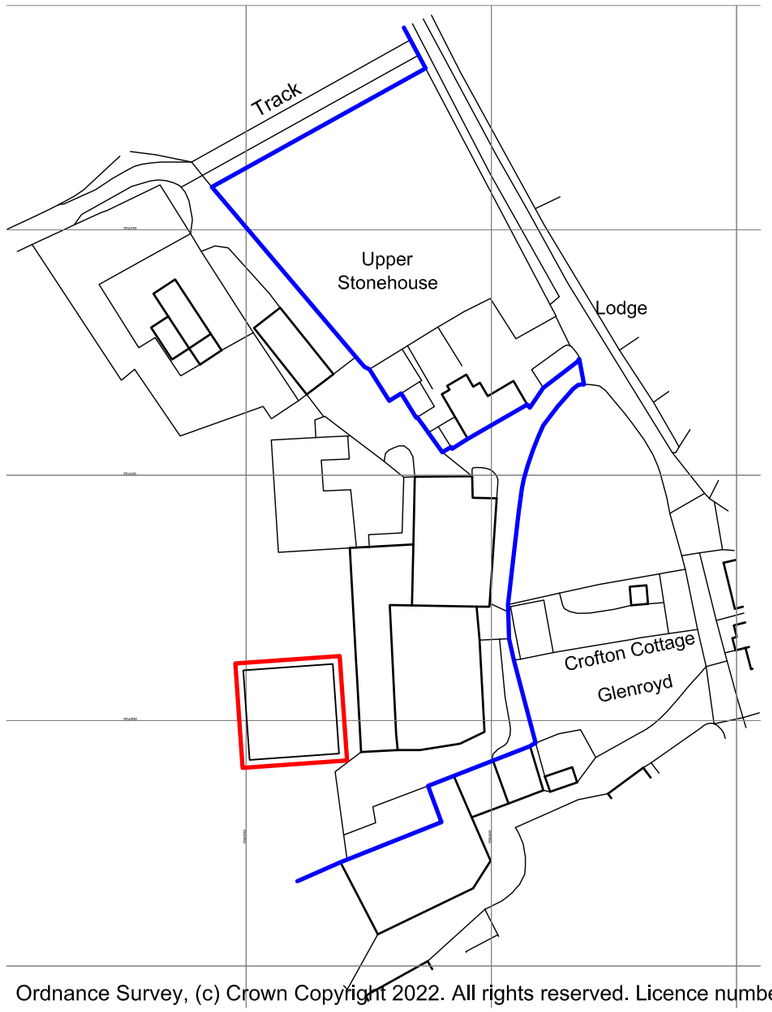


Ordnance Survey, (c) Crown Copyright 2022. All rights reserved. Licence number 100022432

LOCATION PLAN

Scale 1:1250

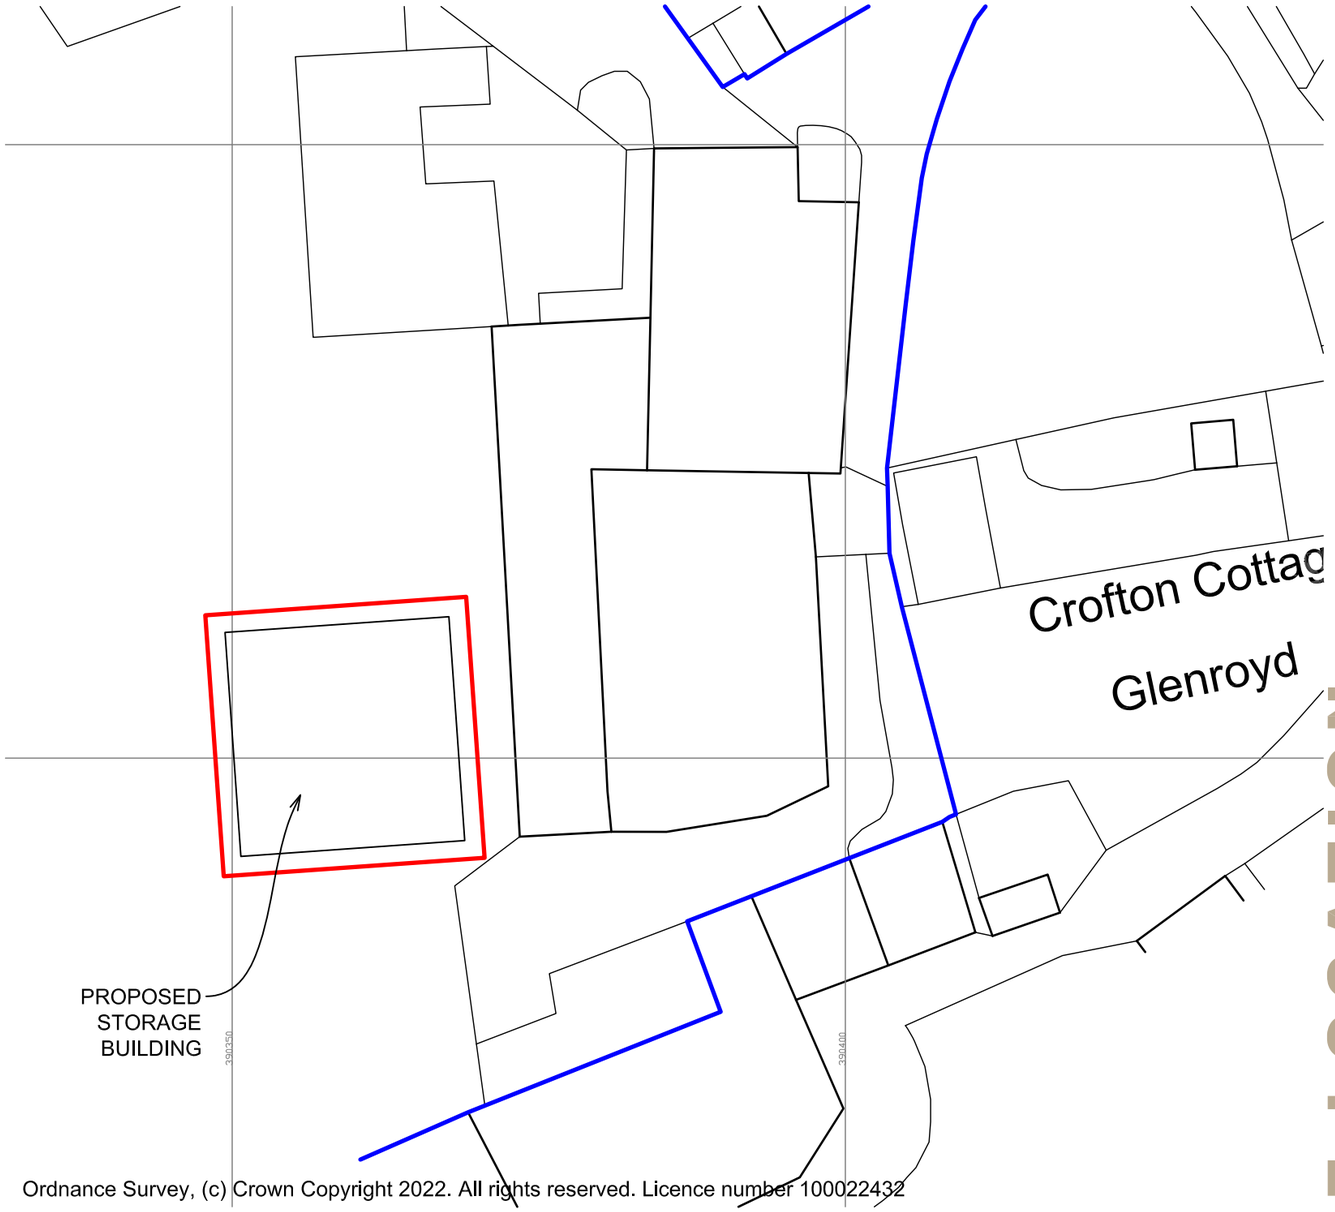

Ordnance Survey, (c) Crown Copyright 2022. All rights reserved. Licence number 100022432

BLOCK PLAN

Scale 1:500

SITE LOCATION

North

1:1250

0 50 m 100 m 150 m 200 m

0 10 m 50 m 80 m

1:500

RICS Regulated by RICS

NOTES:
1. Use written dimensions only. All dimensions to be checked on site and any discrepancies reported to ACORUS immediately. If in doubt ask.
2. Where relevant, significant hazards have been identified on the drawing. Hazards which should be obvious to a competent contractor or unforeseeable have not been identified.
3. This drawing is confidential and remains the exclusive property of ACORUS.
4. Ordnance Survey Paper Map Copying Licence Number: 100039456.

© ACORUS Rural Property Services Ltd.

Rev	Date	Description	Dwn	Chk
Rev.	Date.	Amendment.	Drown.	Checked.

PROJECT
MR B. PROCTOR
UPPER STONEHOUSE FARM, BROWN EDGE
ST6 8TF

TITLE
SITE LOCATION & BLOCK PLAN
PROPOSED STORAGE BUILDING

SCALE	DATE	DRAWN BY	CHECKED BY
AS SHOWN @A3	12/22	EB	AA

JOB NO.	DRAWING NO.	REVISION
PSF/AA22/199	100_01	

acorus
Planning. Design. Property.
acorus.co.uk