

MR, B. PROCTOR, UPPER STONE HOUSE FARM, BROWN EDGE

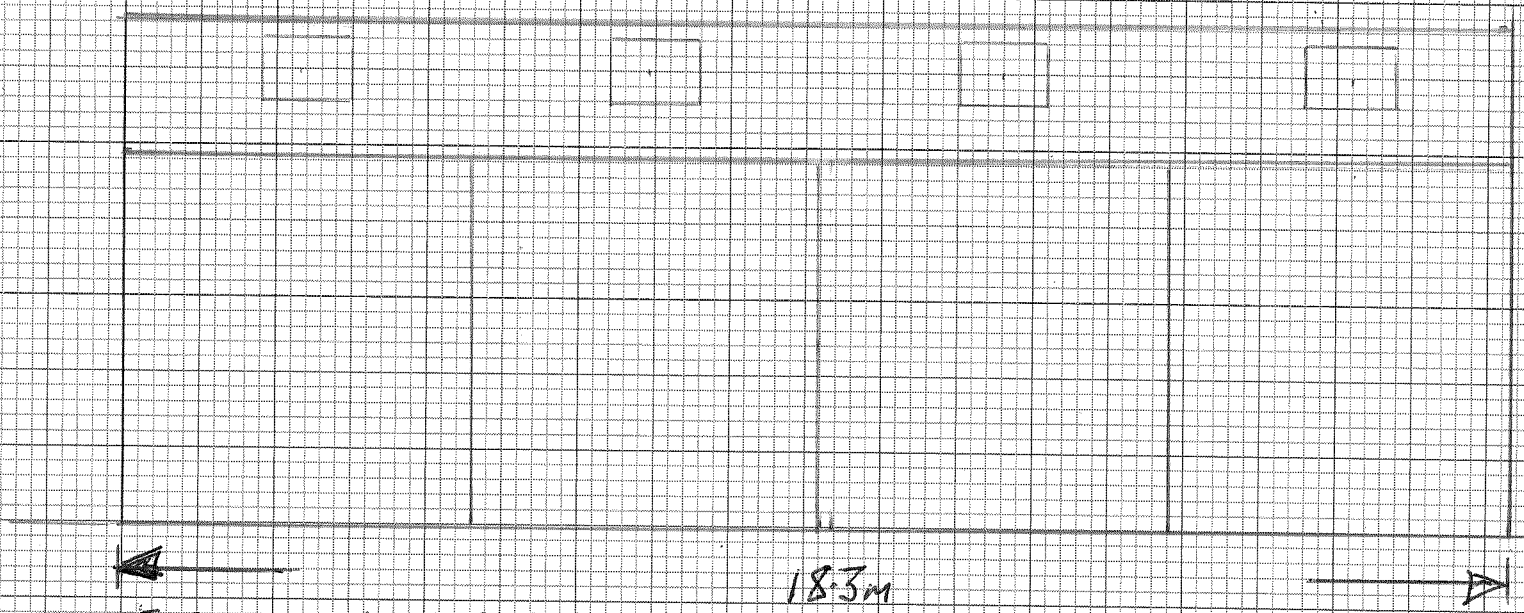

EAST AND WEST ELEVATIONS

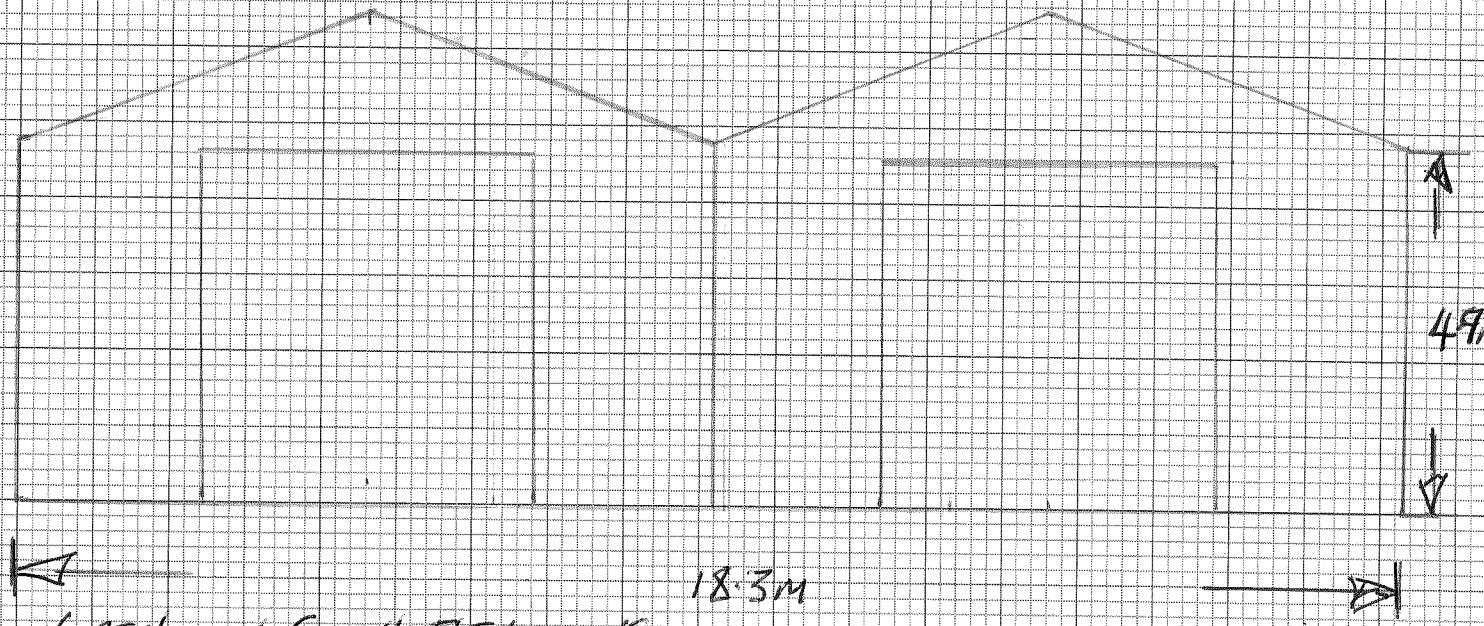

NORTH and SOUTH ELEVATIONS

MATERIALS

Green box profile steel sheeting to roof and elevations

Scale 1:100
original paper size A4