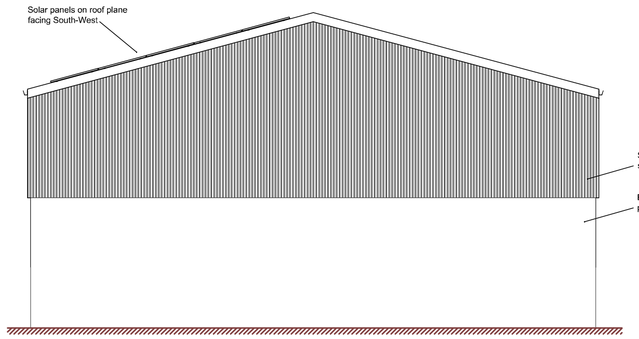

Side (South East) Elevation

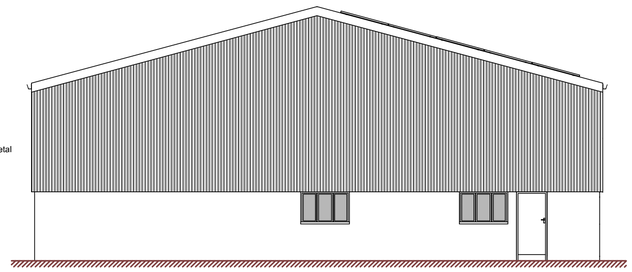

Side (North West) Elevation

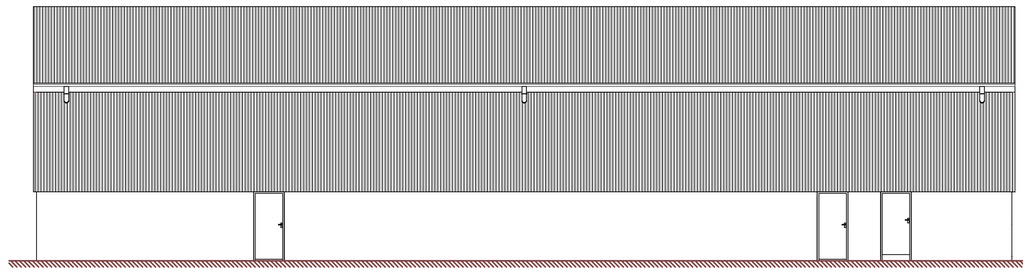

Rear (North East) Elevation

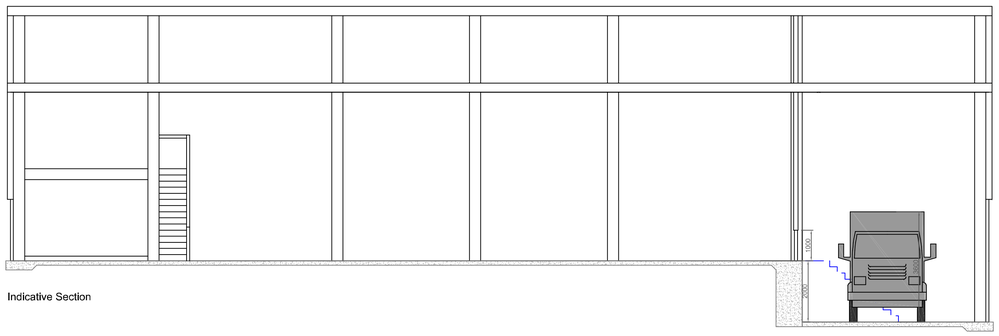

Indicative Section

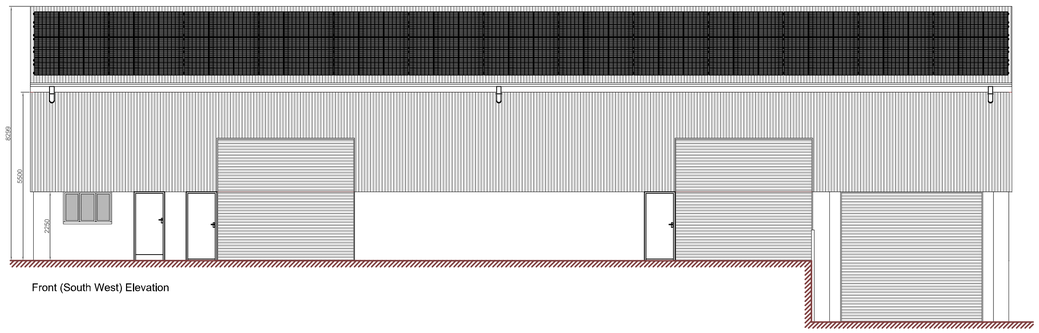

Front (South West) Elevation

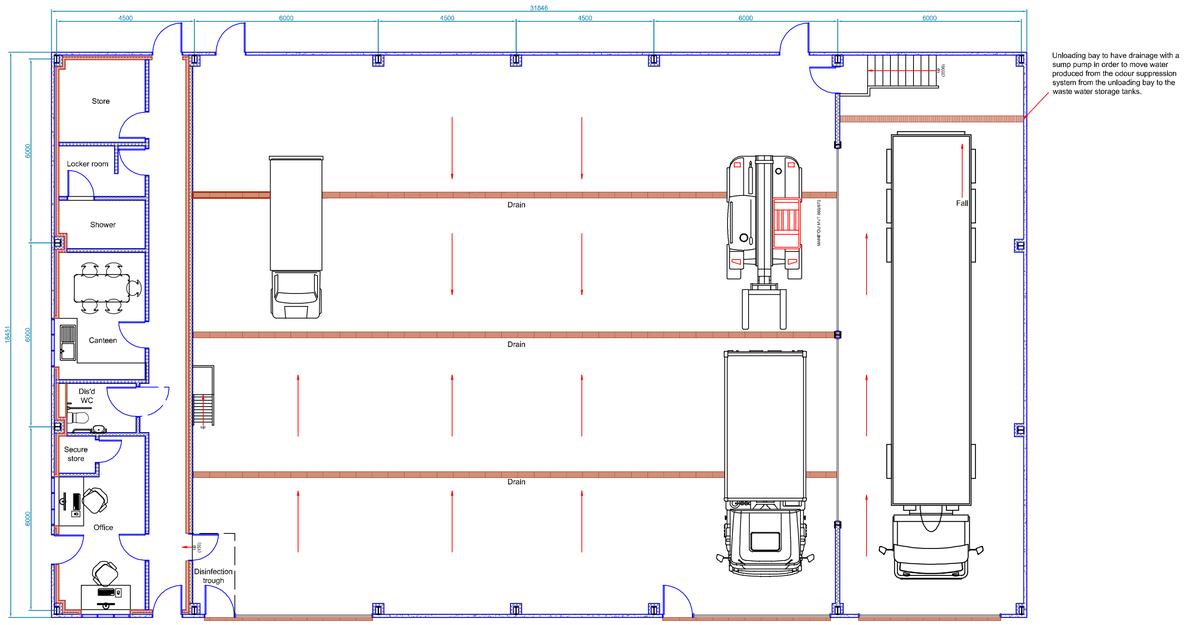

Ground Floor Plan

Metres

1 2 3 4 5 10

SCALE 1:100

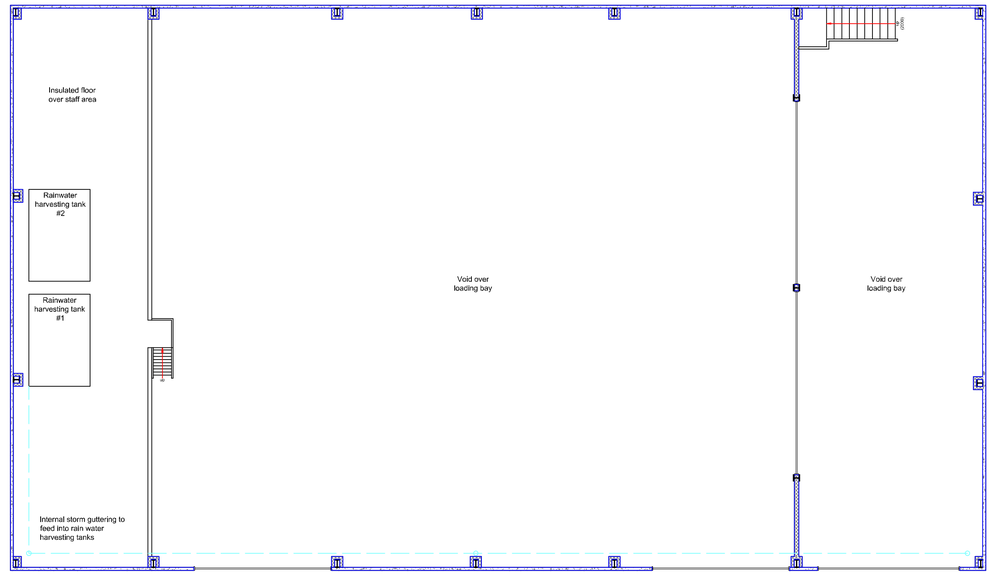

First Floor Plan

DBD Architectural Consultancy Ltd ©2022

1. Copyright is vested with DBD Architectural Consultancy Ltd.

2. All dimensions to be checked on site before proceeding.

3. Contractor to check/adjust dimensions of new work to suit existing conditions.
Do not assume existing structure or details are plumb, square or level.

4. Contractor must notify the architect of any discrepancies before proceeding.

5. All drawings to be read in conjunction with all other consultants drawings and specs.

Rev.	Date	Description
E	14.12.21	Amendments following clients comments
D	06.12.21	Amendments following clients comments
C	03.11.21	Amendments following clients comments
B	25.11.21	Amendments following clients comments
A	26.11.21	Amendments following clients comments

DBD Architectural Consultancy

DBD Architectural Consultancy Ltd
59 Broad Street, Leek,
Staffordshire, ST13 5NS
01538 383118
mail@dbdconsultants.co.uk
www.dbdconsultants.co.uk

M Flanders
4 Rowhall View
Leek
ST13 8JN

Erection of Industrial Buildings with Change of Use and Other Assodated Works

Title
Plans as Proposed (New Building)

Phase: Planning
Size: A1
Scale: 1:100
Date: 18.05.19
File No: 7764
Drawing Number: PL 04E