

Existing East Elevation

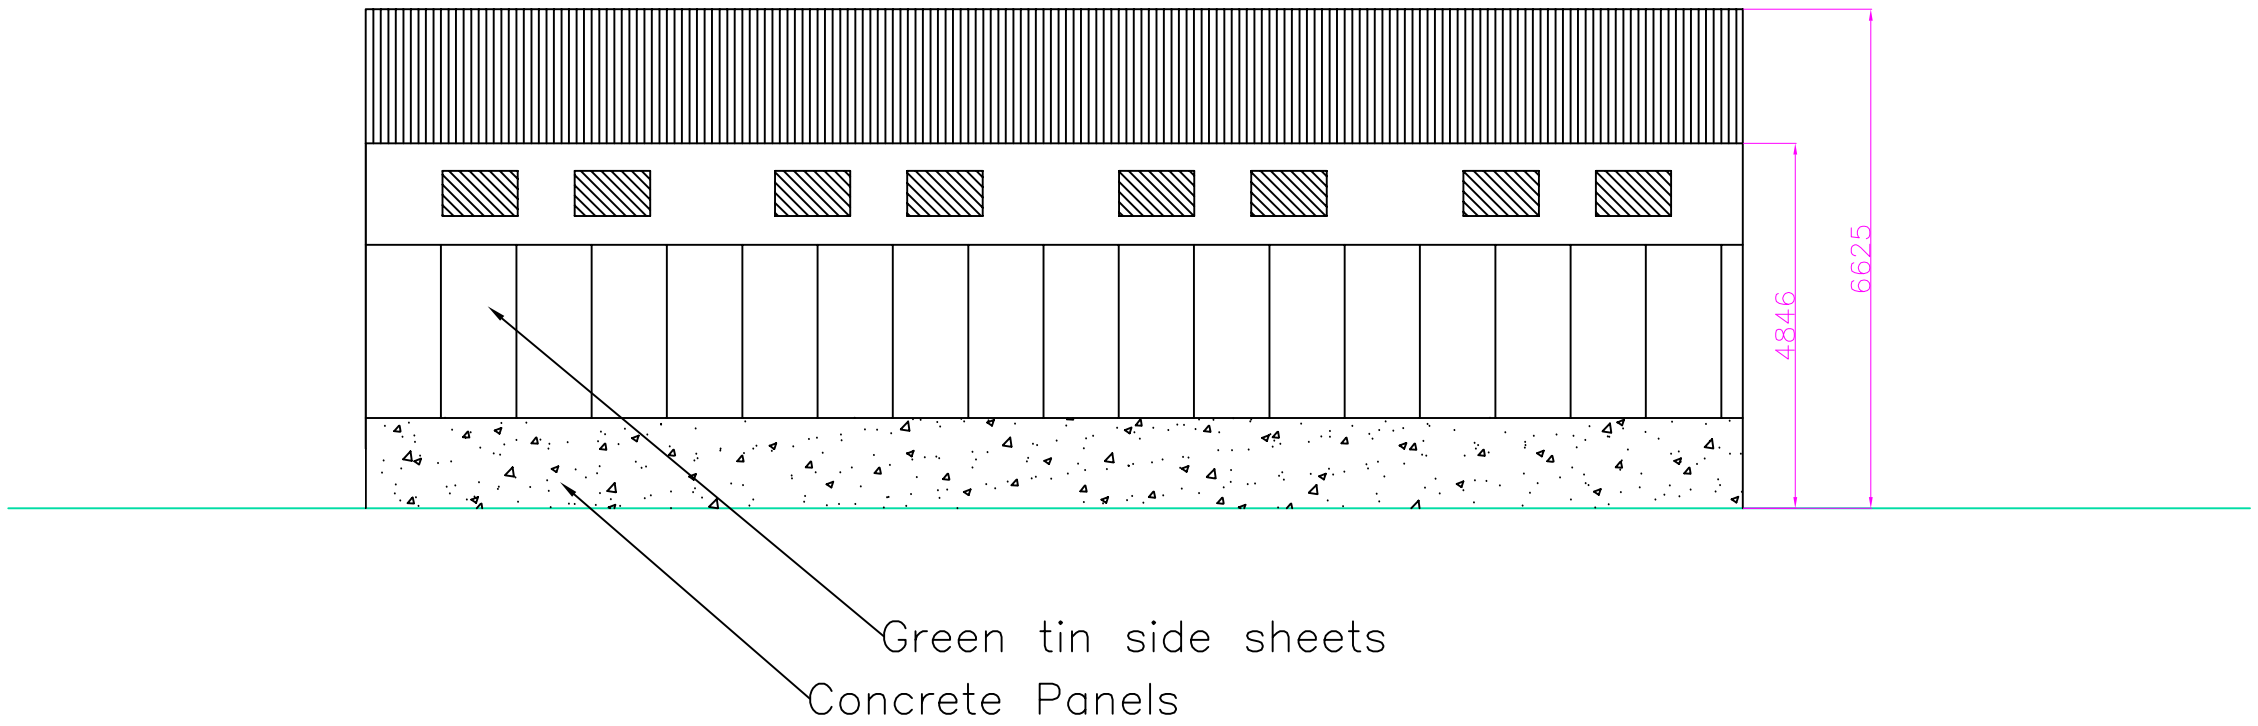

Existing West Elevation

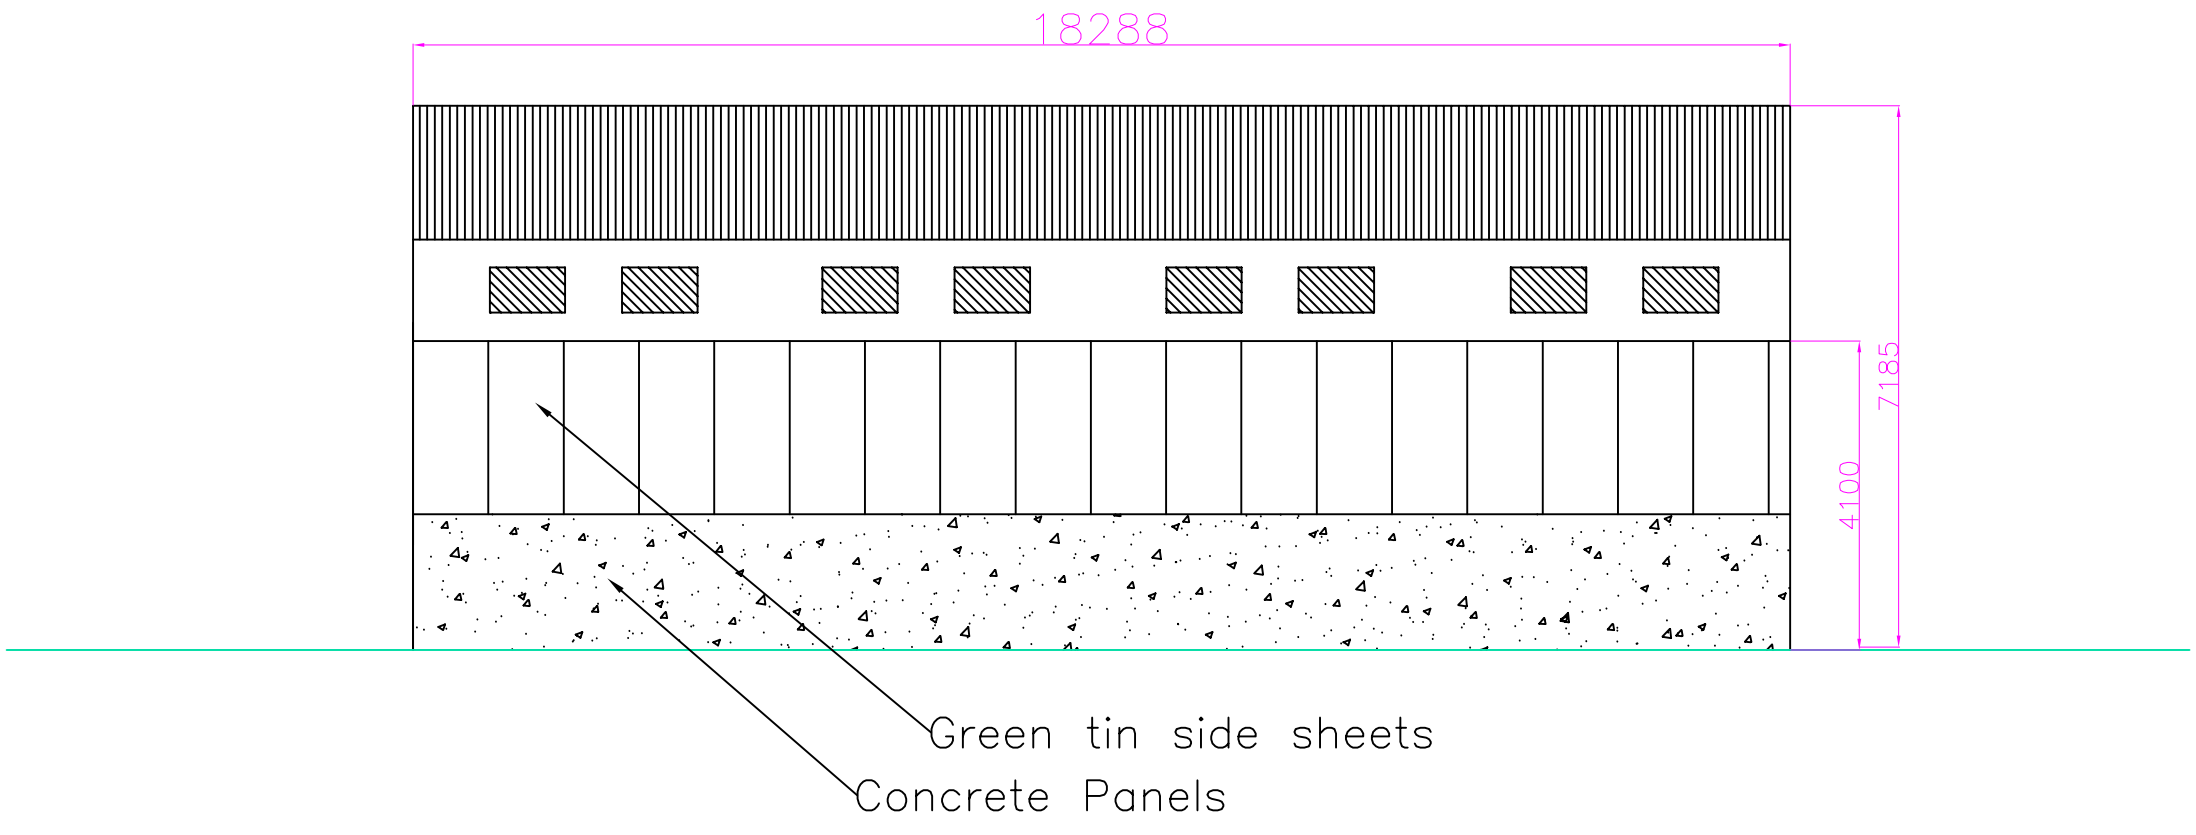

J Bourne – Brook Farm, Douse Lane, Bradnop, ST13 7NQ

Ian Harvey Fabrications Ltd

Pitchings Farm, Whitefields Lane
Waterfall, Waterhouses
Stoke–on–Trent. ST10 3JF

Tel. 01538 308377

Drawing No.

All measurements in mm

Date: 22.12.2022 | Scale: A3 1:100 | PJH