


Existing South Elevation

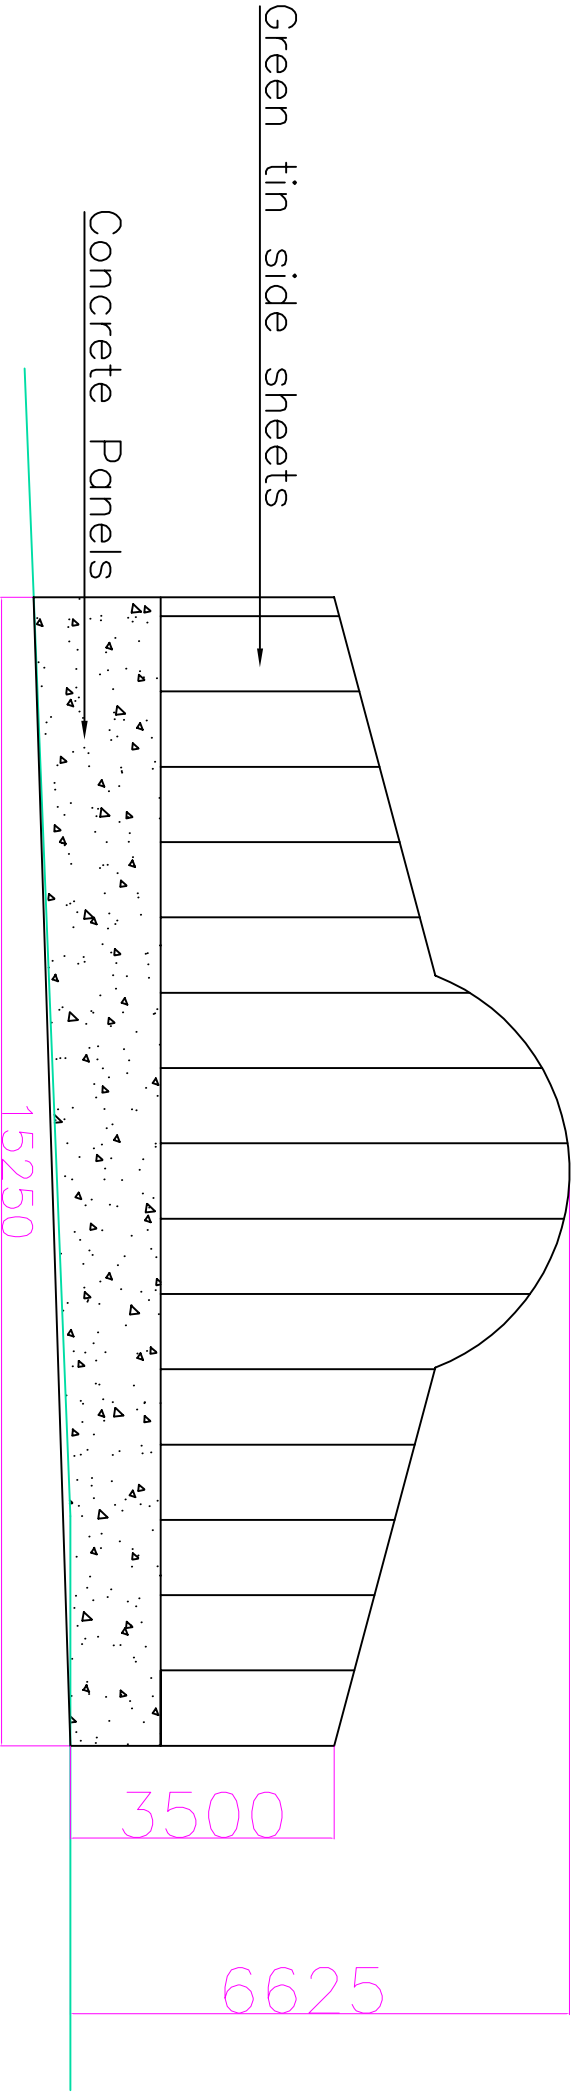

Existing North Elevation

