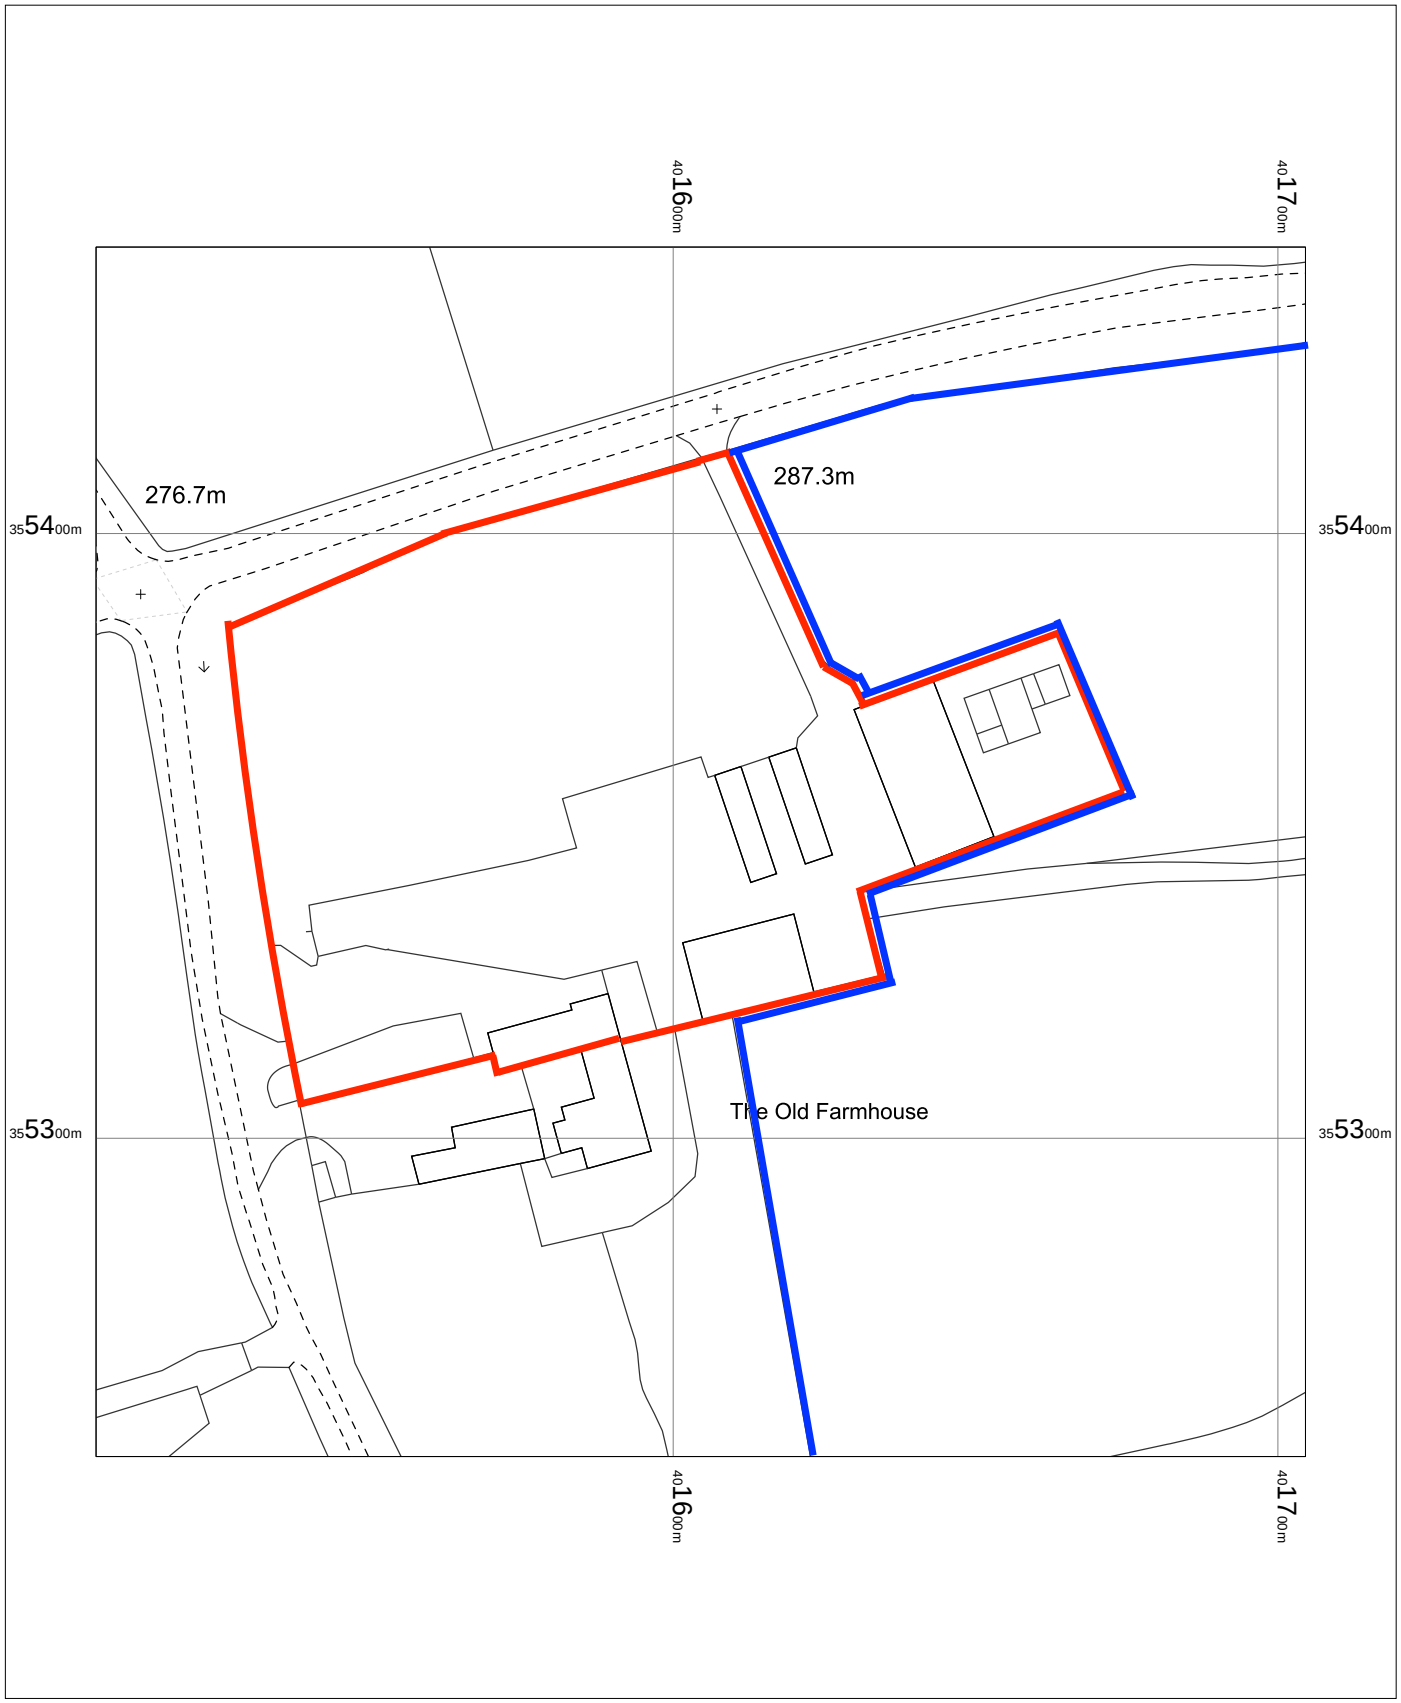


BROOK FARM
BRADNOP
ST13 7NQ

OS MasterMap 1250/2500/10000 scale
Thursday, December 22, 2022, ID: BW1-01078580
www.blackwellmapping.co.uk

1:1250 scale print at A4, Centre: 401605 E, 355347 N

©Crown Copyright Ordnance Survey. Licence no. 100041041

N

BLACKWELL'S
www.blackwellmapping.co.uk
TEL: 0114 268 7658
maps.sheffield@blackwell.co.uk