


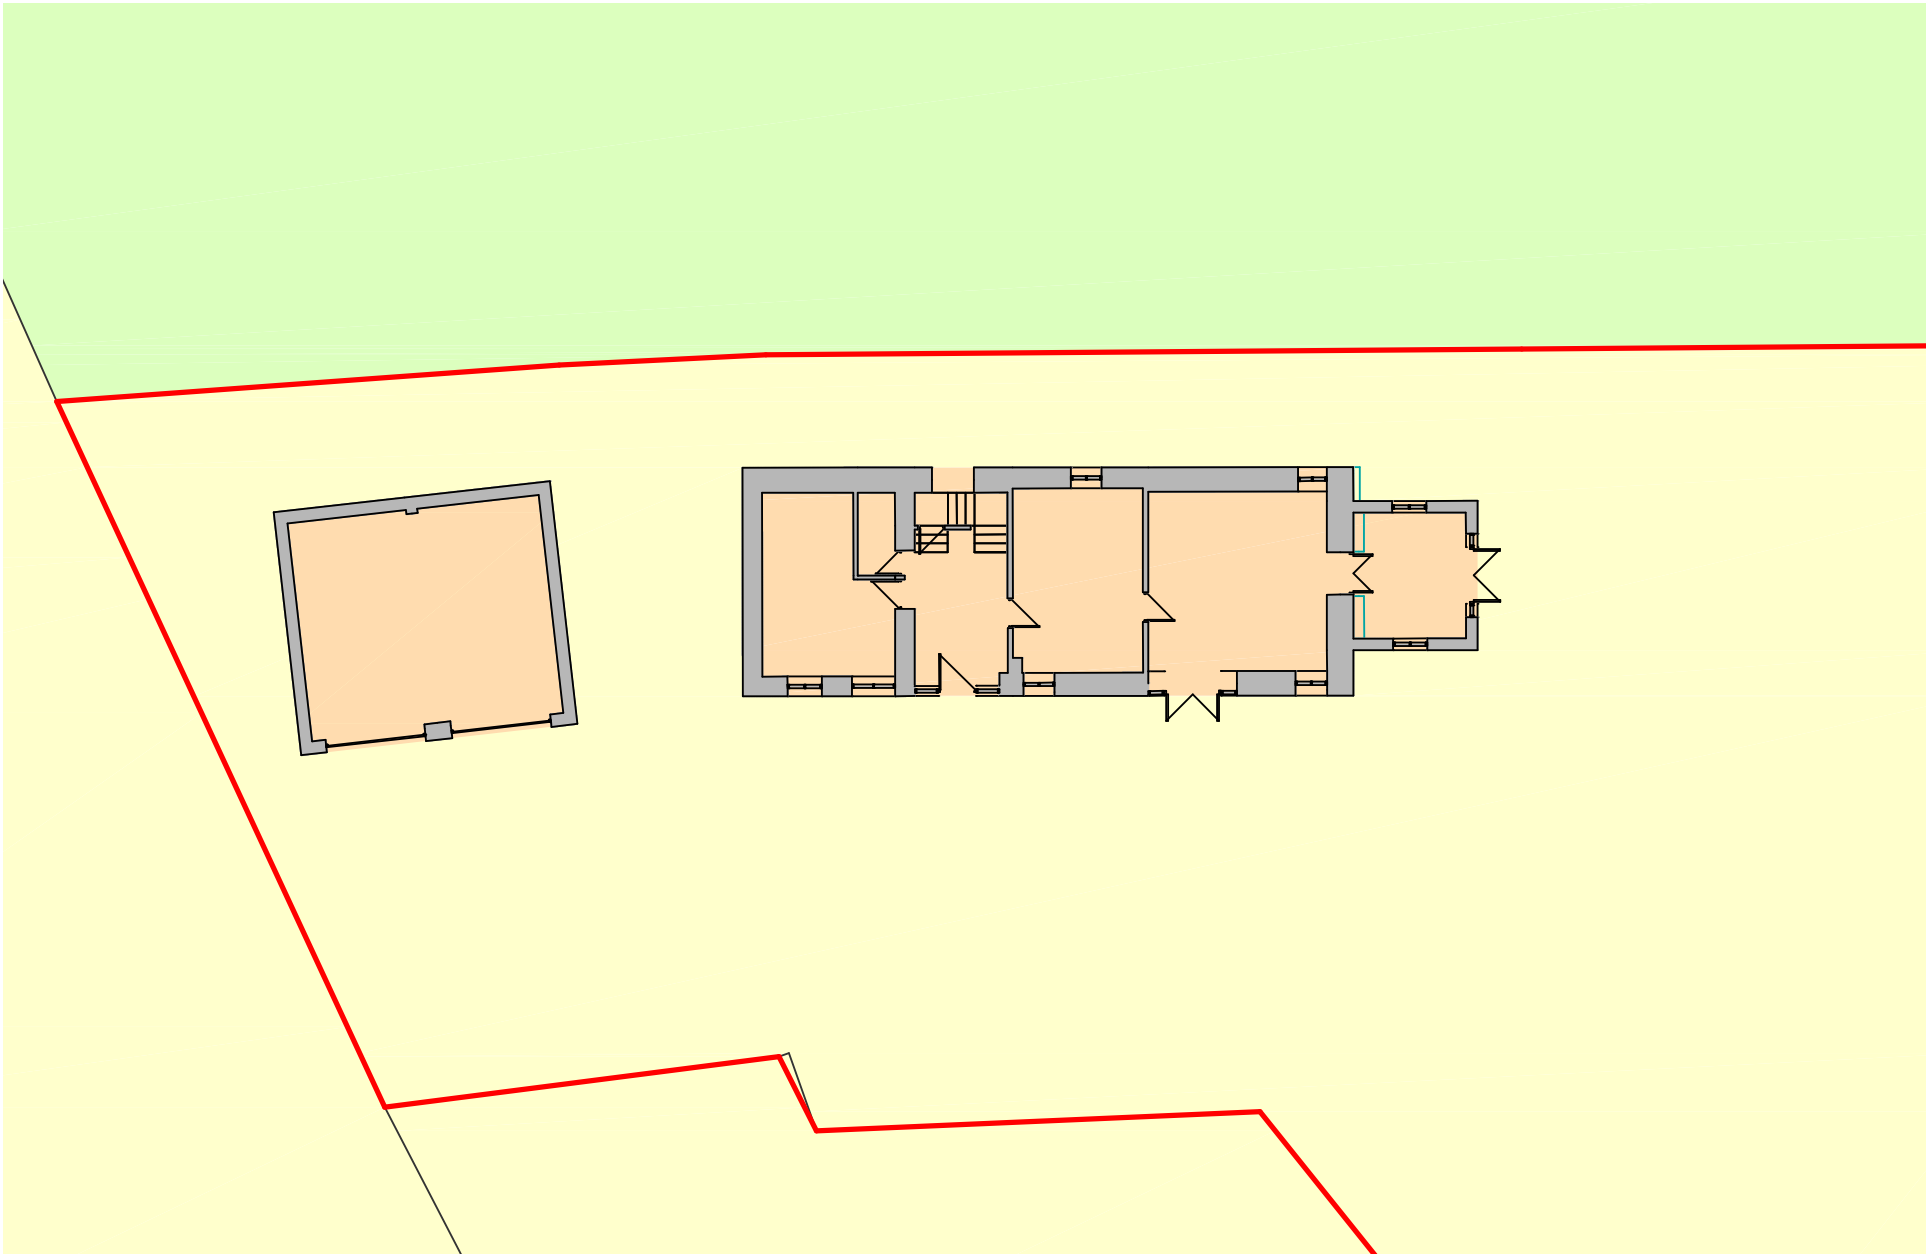


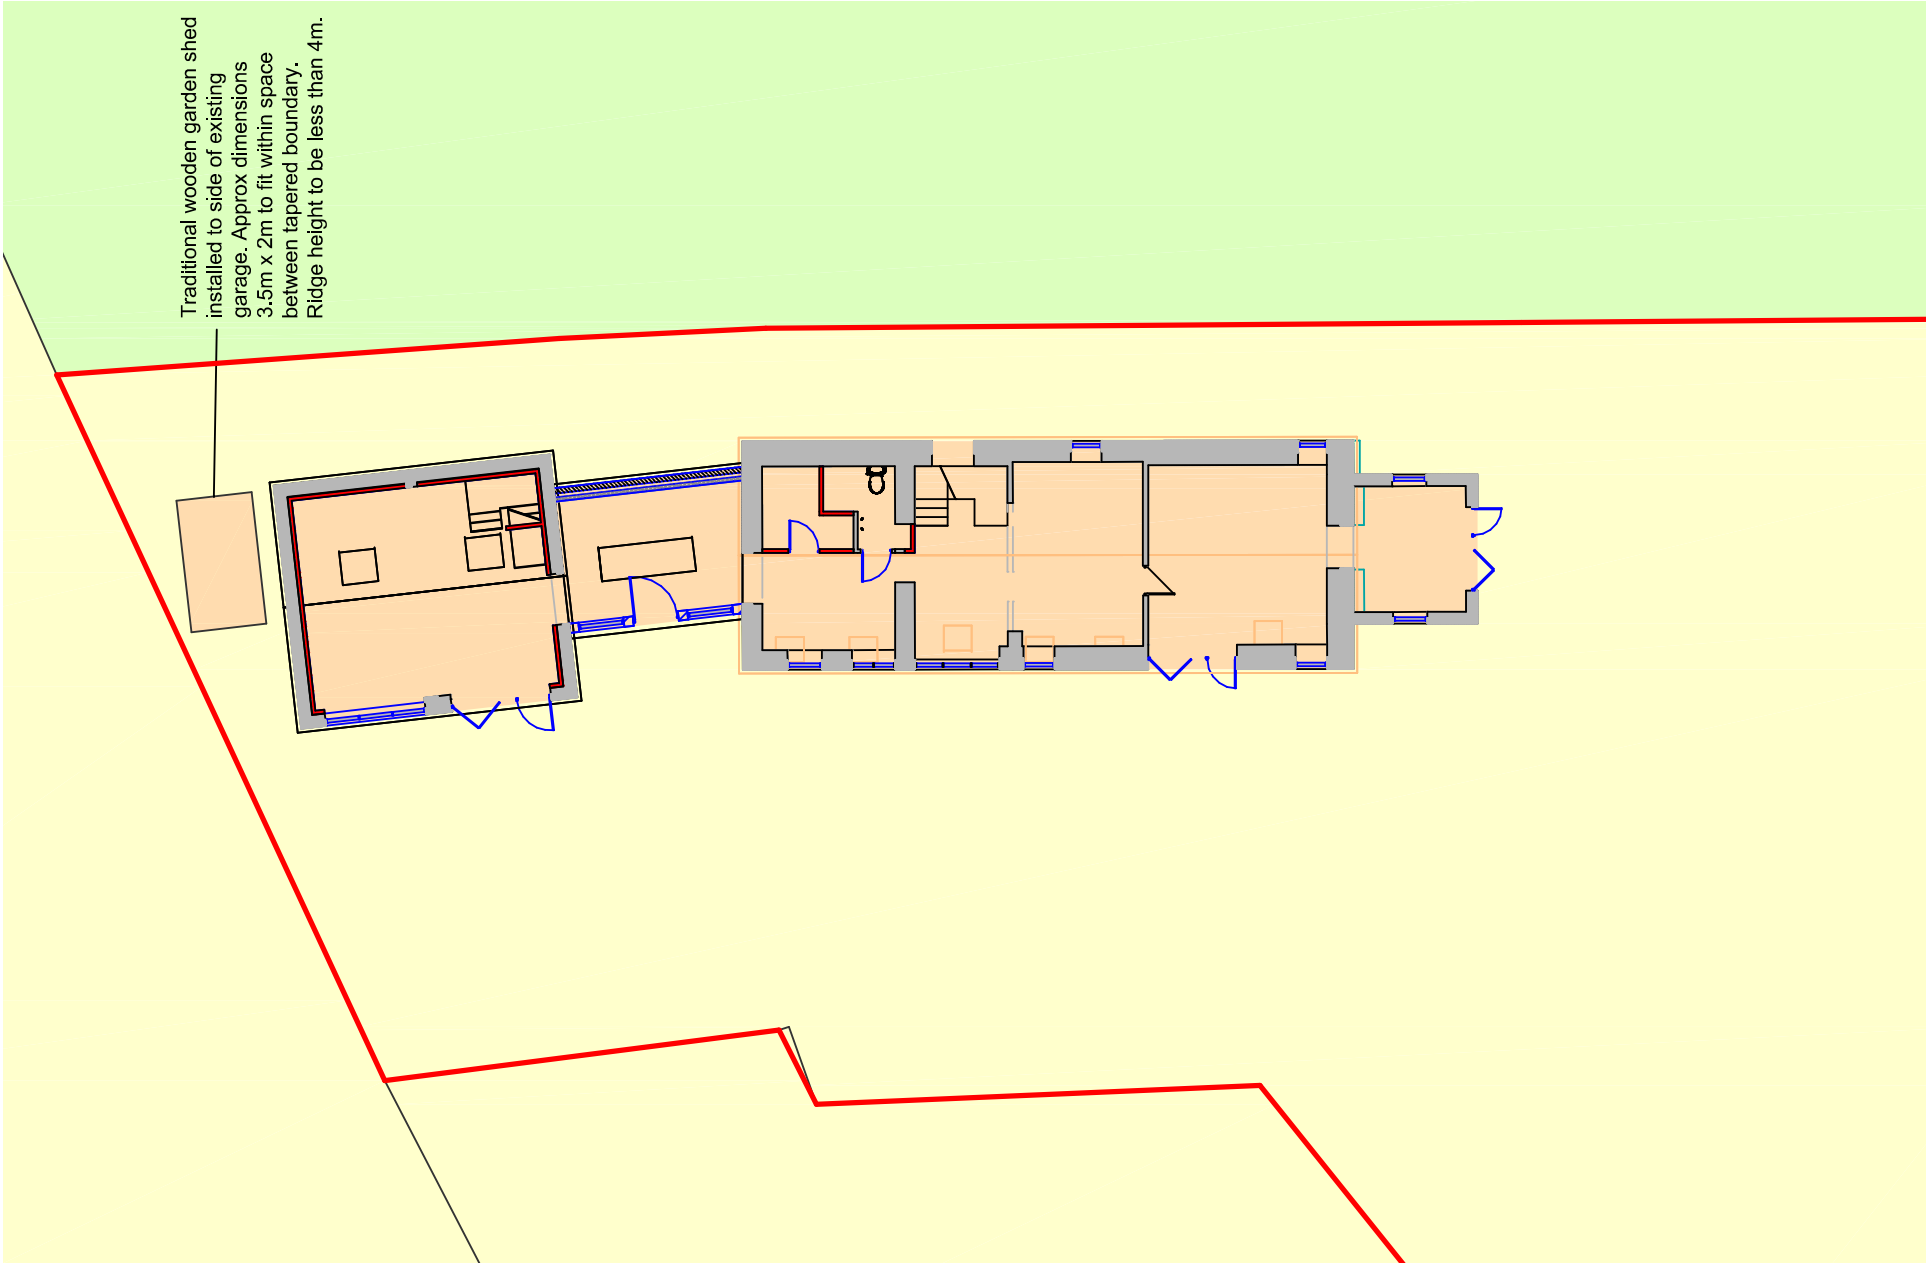

Site Plan as Existing


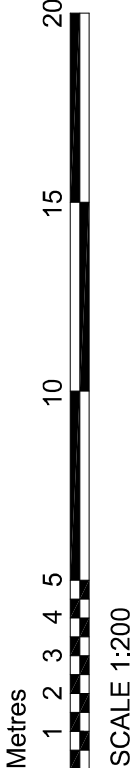


Site Plan as Proposed

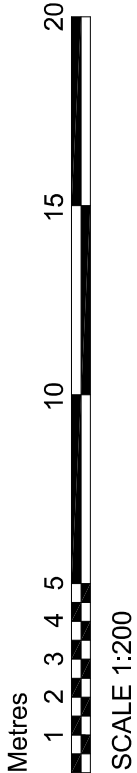

Ordnance Survey (c) Crown Copyright 2020. All rights reserved. Licence number 100022432

Site Location Plan

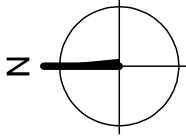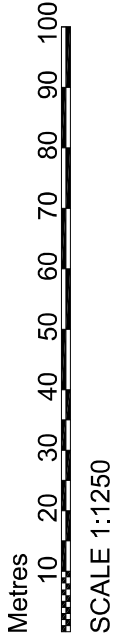

DBD Architectural Consultancy Ltd ©2022

1. Copyright is vested with DBD Architectural Consultancy Ltd.
2. All dimensions to be checked on site before proceeding.
3. Contractor to check/adjust dimensions of new work to suit existing conditions.
4. Contractor must verify the suitability of any discrepancies before proceeding.
5. All drawings to be read in conjunction with all other consultation drawings and reports.

No.	Date	Description
1	12/12/22	Architectural Consultancy
2	12/12/22	Architectural Consultancy
3	12/12/22	Architectural Consultancy
4	12/12/22	Architectural Consultancy
5	12/12/22	Architectural Consultancy

DBD Architectural Consultancy
50 Broad Street, Leek,
Staffordshire ST13 5NS
01828 851118
info@dbdconsultants.co.uk
www.dbdconsultants.co.uk

Mr & Mrs Jones
Copple Barn
Hollow Lane
ST13 7HP

Garage Conversion, Single-Storey
Link-up Extension and other associated
alterations

Site Plans
PL 01C