

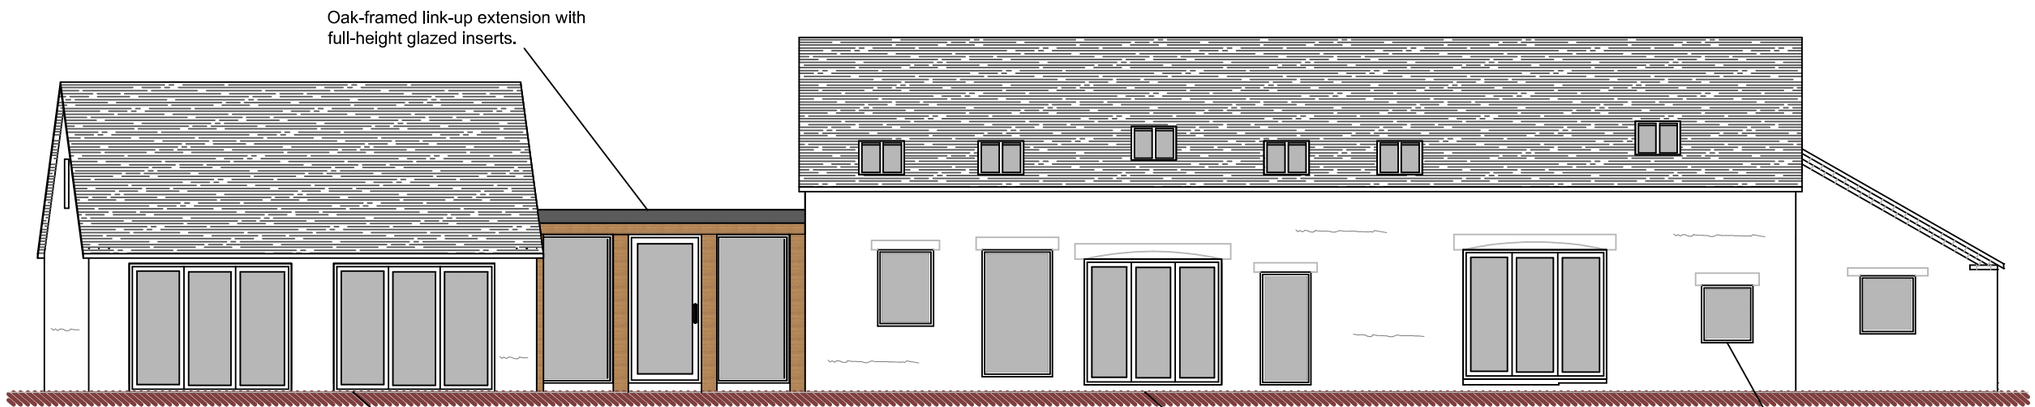



Front Elevation

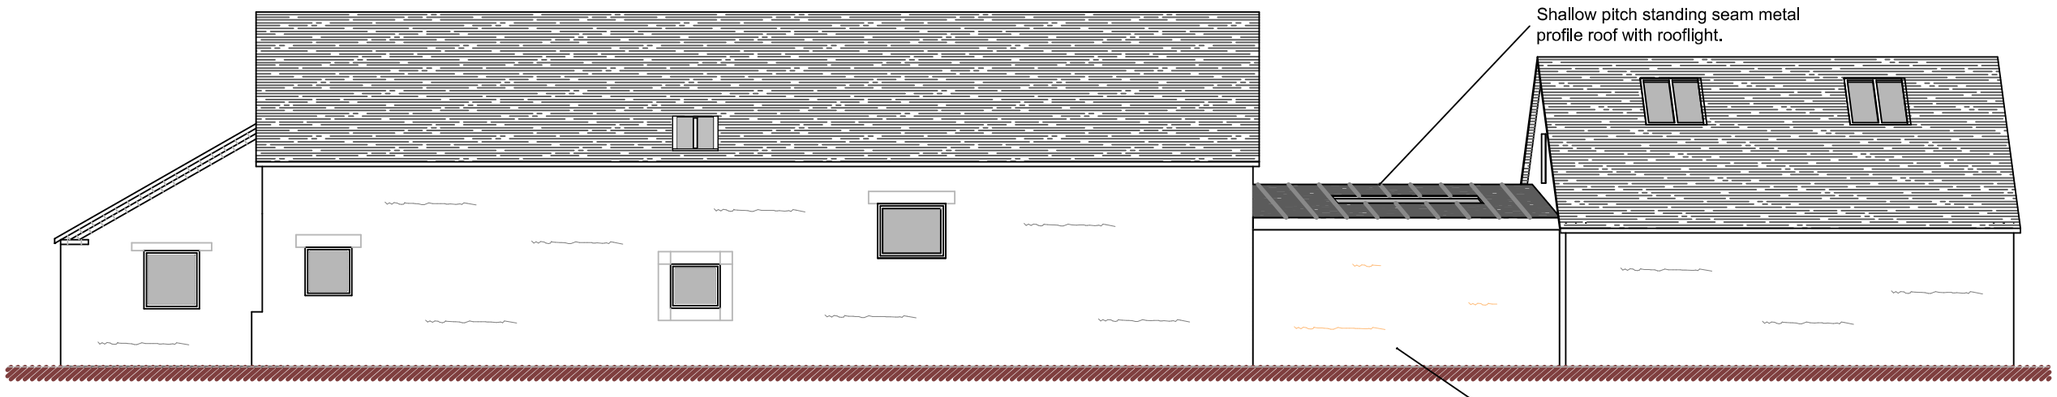


Rear Elevation

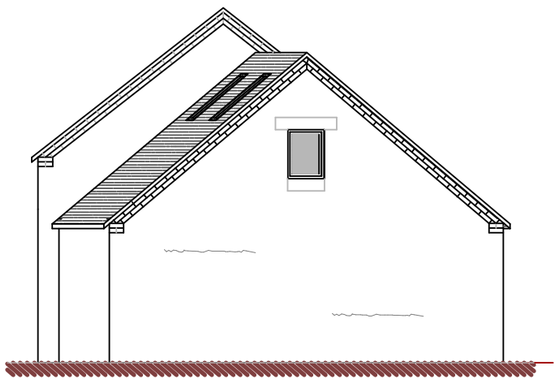


Side Elevation

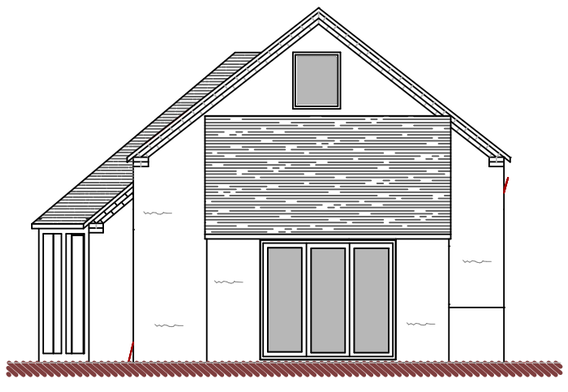

Side Elevation

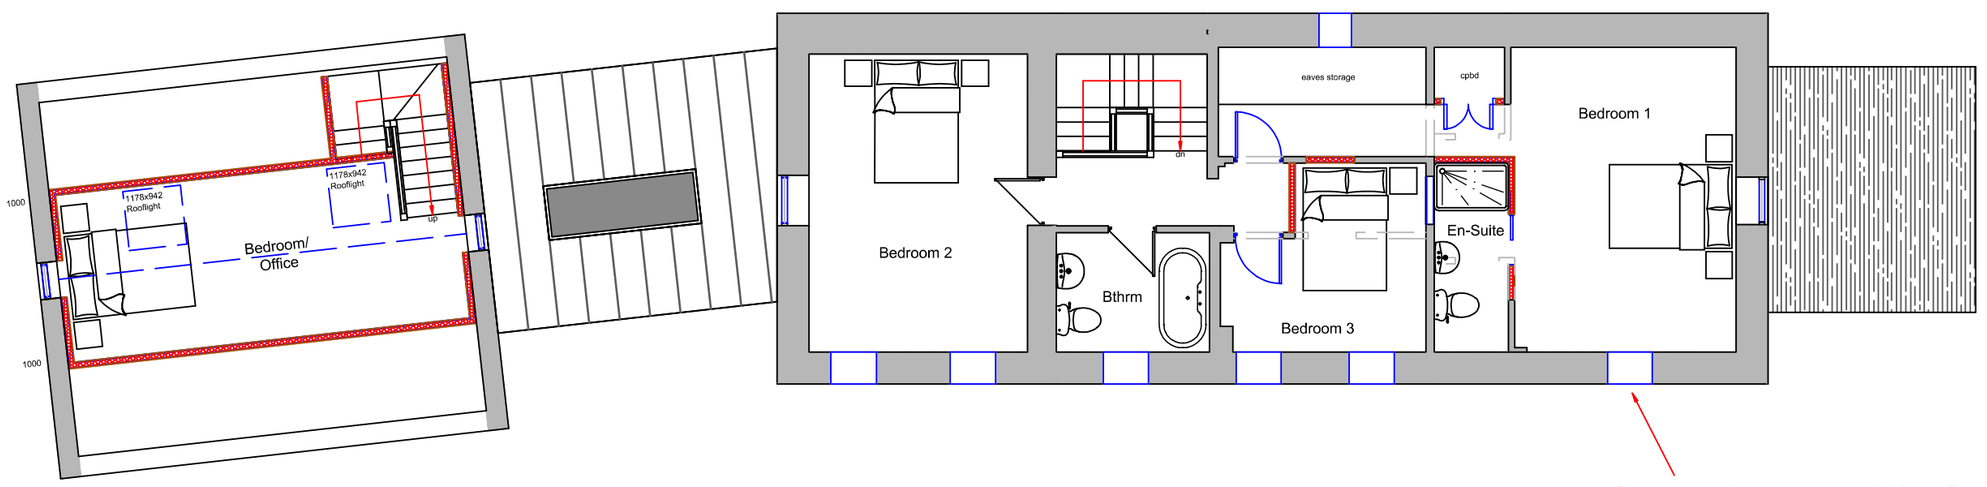

First Floor Plan

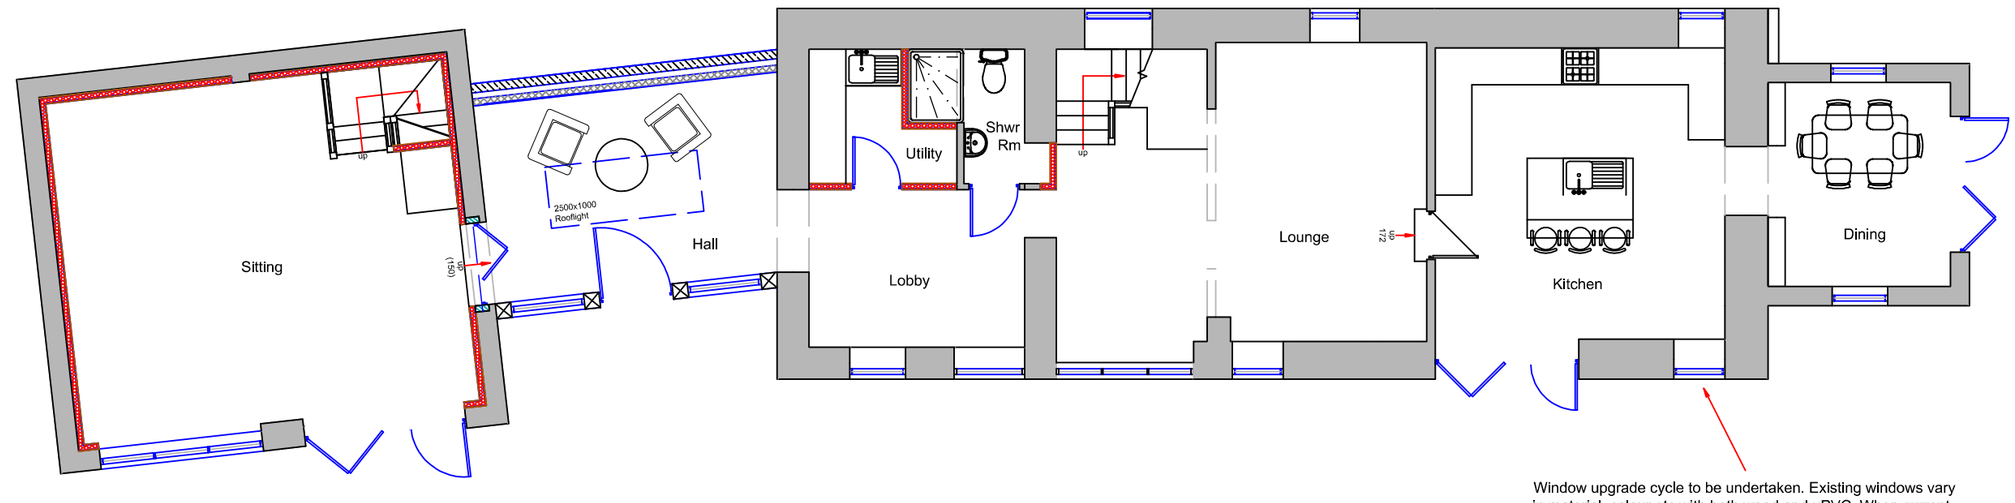

Ground Floor Plan

Metres

1 2 3 4 5 10

SCALE 1:100

DBD Architectural Consultancy Ltd ©2022

1. Copyright is vested with DBD Architectural Consultancy Ltd.

2. All dimensions to be checked on site before proceeding.

3. Contractor to check/adjust dimensions of new work to suit existing conditions. Do not assume existing structure or details are plumb, square or level.

4. Contractor must notify the architect of any discrepancies before proceeding.

5. All drawings to be read in conjunction with all other consultants drawings and specs.

Rev	Date	Description
G	21.12.22	Amendments made following comments
F	09.12.22	Amendments made following comments
E	09.06.21	Amendments made following comments
D	04.06.21	Amendments made following comments
C	15.01.21	Amendments made following comments
B	09.12.20	Amendments made following comments
A	17.11.20	Amendments made following comments

DBD Architectural Consultancy

DBD Architectural Consultancy Ltd
50 Broad Street, Leek,
Staffordshire, ST13 5NS
01538 383118
mail@dbdconsultants.co.uk
www.dbdconsultants.co.uk

Mr & Mrs Jones
Coppice Barn
Hollow Lane
ST13 7HP

Client

Garage Conversion, Single-Storey Link-up Extension and other associated alterations

Project

Title

Plans as Proposed

Stage: Planning

Size: A2 | Date: 14.09.20 | Job No: 2082

Scale: 1:100

Drawing Number: PL 04G