
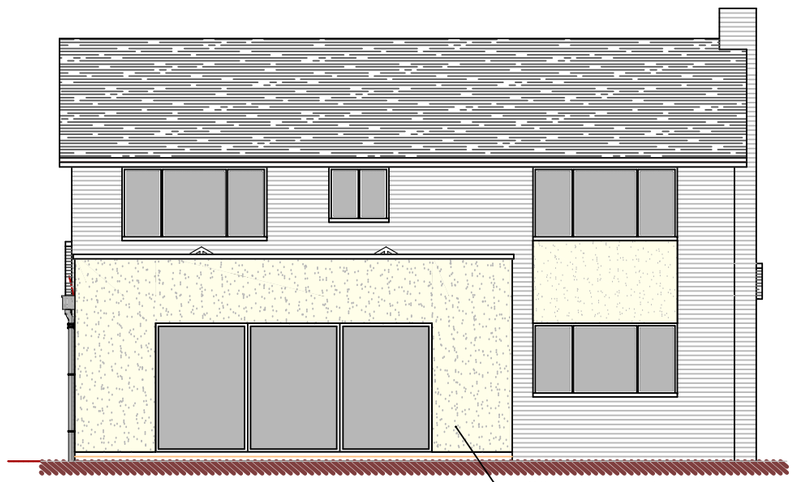



Off white render finish for proposed extension to match front porch and rear infil between windows.

Rear Elevation

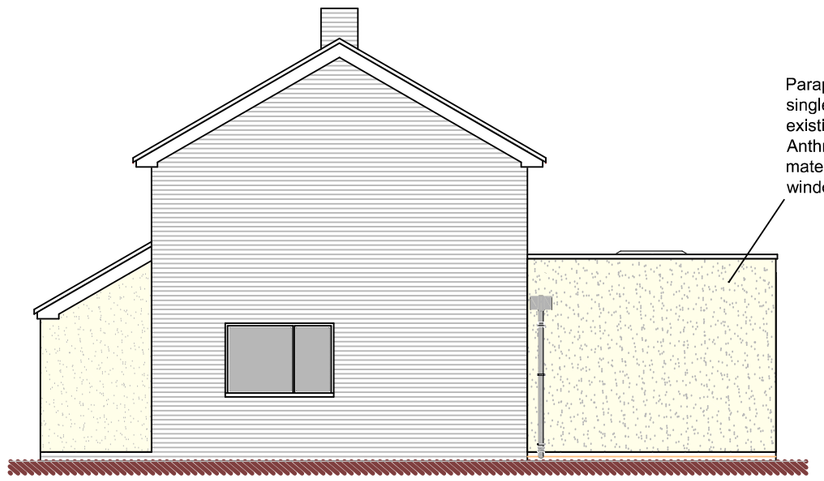

Parapet side and rear walls for flat roof, single storey extension to replace existing. 4.05m from rear of dwelling. Anthracite wall capping and GRP roof material to match existing windows/fascia trims.

Side (North East) Elevation

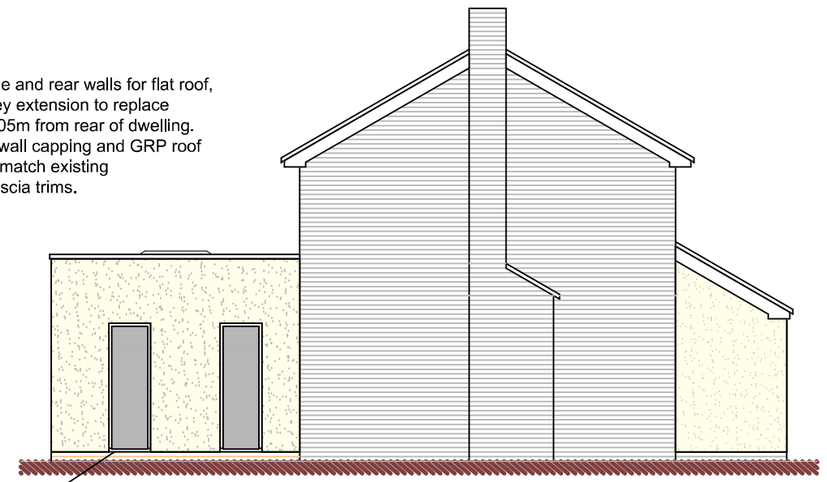


Anthracite window/foor units to match existing.

Side (South West) Elevation

Metres

1 2 3 4 5 10

SCALE 1:50

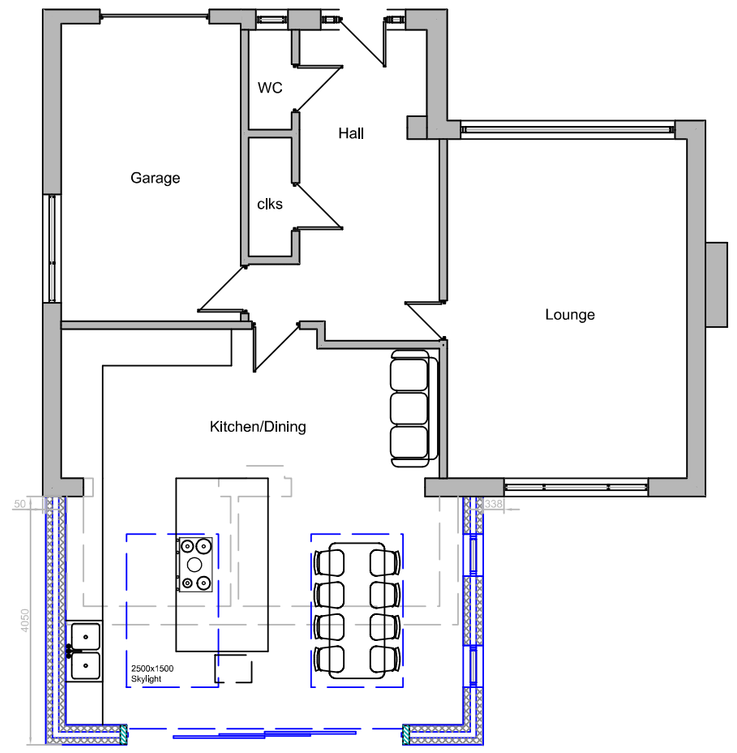

Metres

1 2 3 4 5 10

SCALE 1:50

DBD Architectural Consultancy Ltd ©2021

1. Copyright is vested with DBD Architectural Consultancy Ltd.

2. All dimensions to be checked on site before proceeding.

3. Contractor to check/adjust dimensions of new work to suit existing conditions.
Do not assume existing structure or details are plumb, square or level.

4. Contractor must notify the architect of any discrepancies before proceeding.

5. All drawings to be read in conjunction with all other consultants drawings and specs.

Rev	Date	Description
B	21.12.22	Minor Amendmens
A	31.03.21	Amendments made following client comments

DBD Architectural Consultancy

DBD Architectural Consultancy Ltd
50 Broad Street, Leek,
Staffordshire, ST13 5NS
01538 383118
mail@dbdconsultants.co.uk
www.dbdconsultants.co.uk

Mr & Mrs Brown
19 Adams Grove
Leek
ST13 8NX

Client

Replacement/Enlargement of Single Storey Rear Extension

Project

Title

Plans as Proposed

Stage: Construction

Size: A2	Date: 16.03.21	Job No: 2119
Scale: 1:100		

Drawing Number: PL 03B