

Northern Elevation



50 meters

Southern Elevation




50 meters

Eastern Elevation




26 meters external

Western Elevation

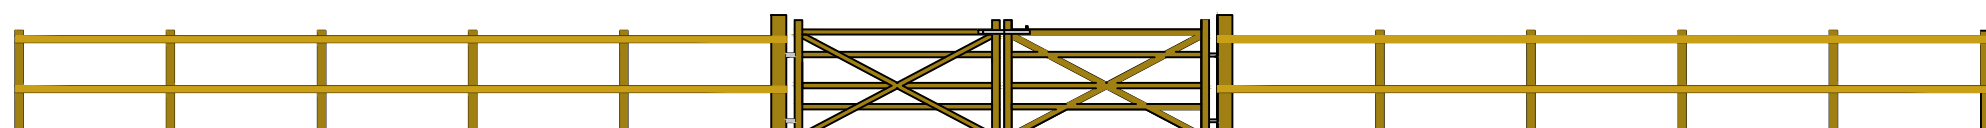


1.54 m

26 meters external

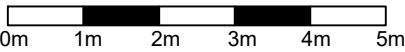

Scale 1:100 at A2

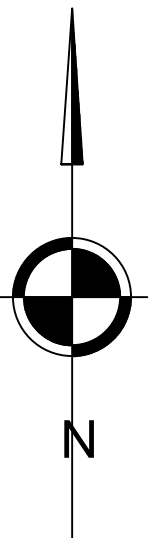

Graham Watkins & Co


Chartered Surveyors, Estate Agents
Auctioneers & Valuers

F Klucznik

**White Chinmneys
Bradshaw Lane
Ipstones Edge
Leek
Staffordshire
ST10 2LR**

EJG

Fiber Sand Riding Surface → 100mm
Sand → 150mm
Stone → 150mm
Sub Soil → 600mm

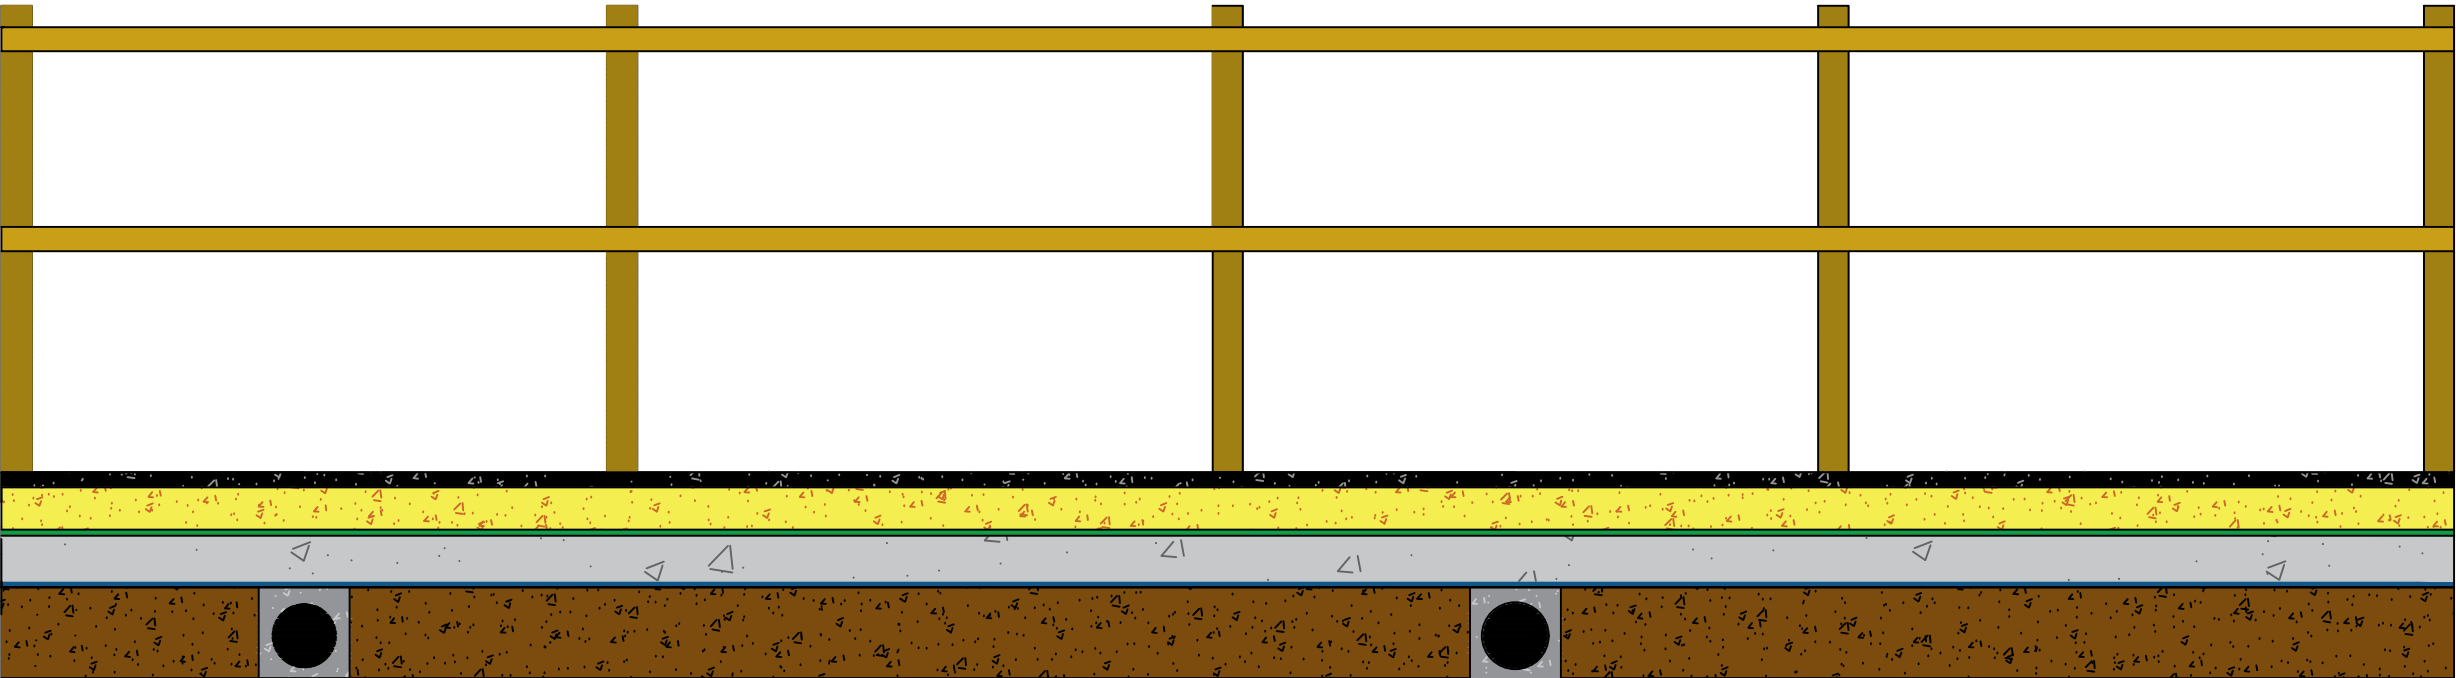

Post and Rail Fencing
1540mm

Permeable Membrane


Permeable Membrane

1350mm

4000mm

100mm perforated pipe

Scale 1:25 at A2

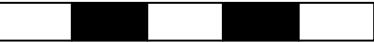

250mm 500mm 750mm 1000mm 1250mm