
North

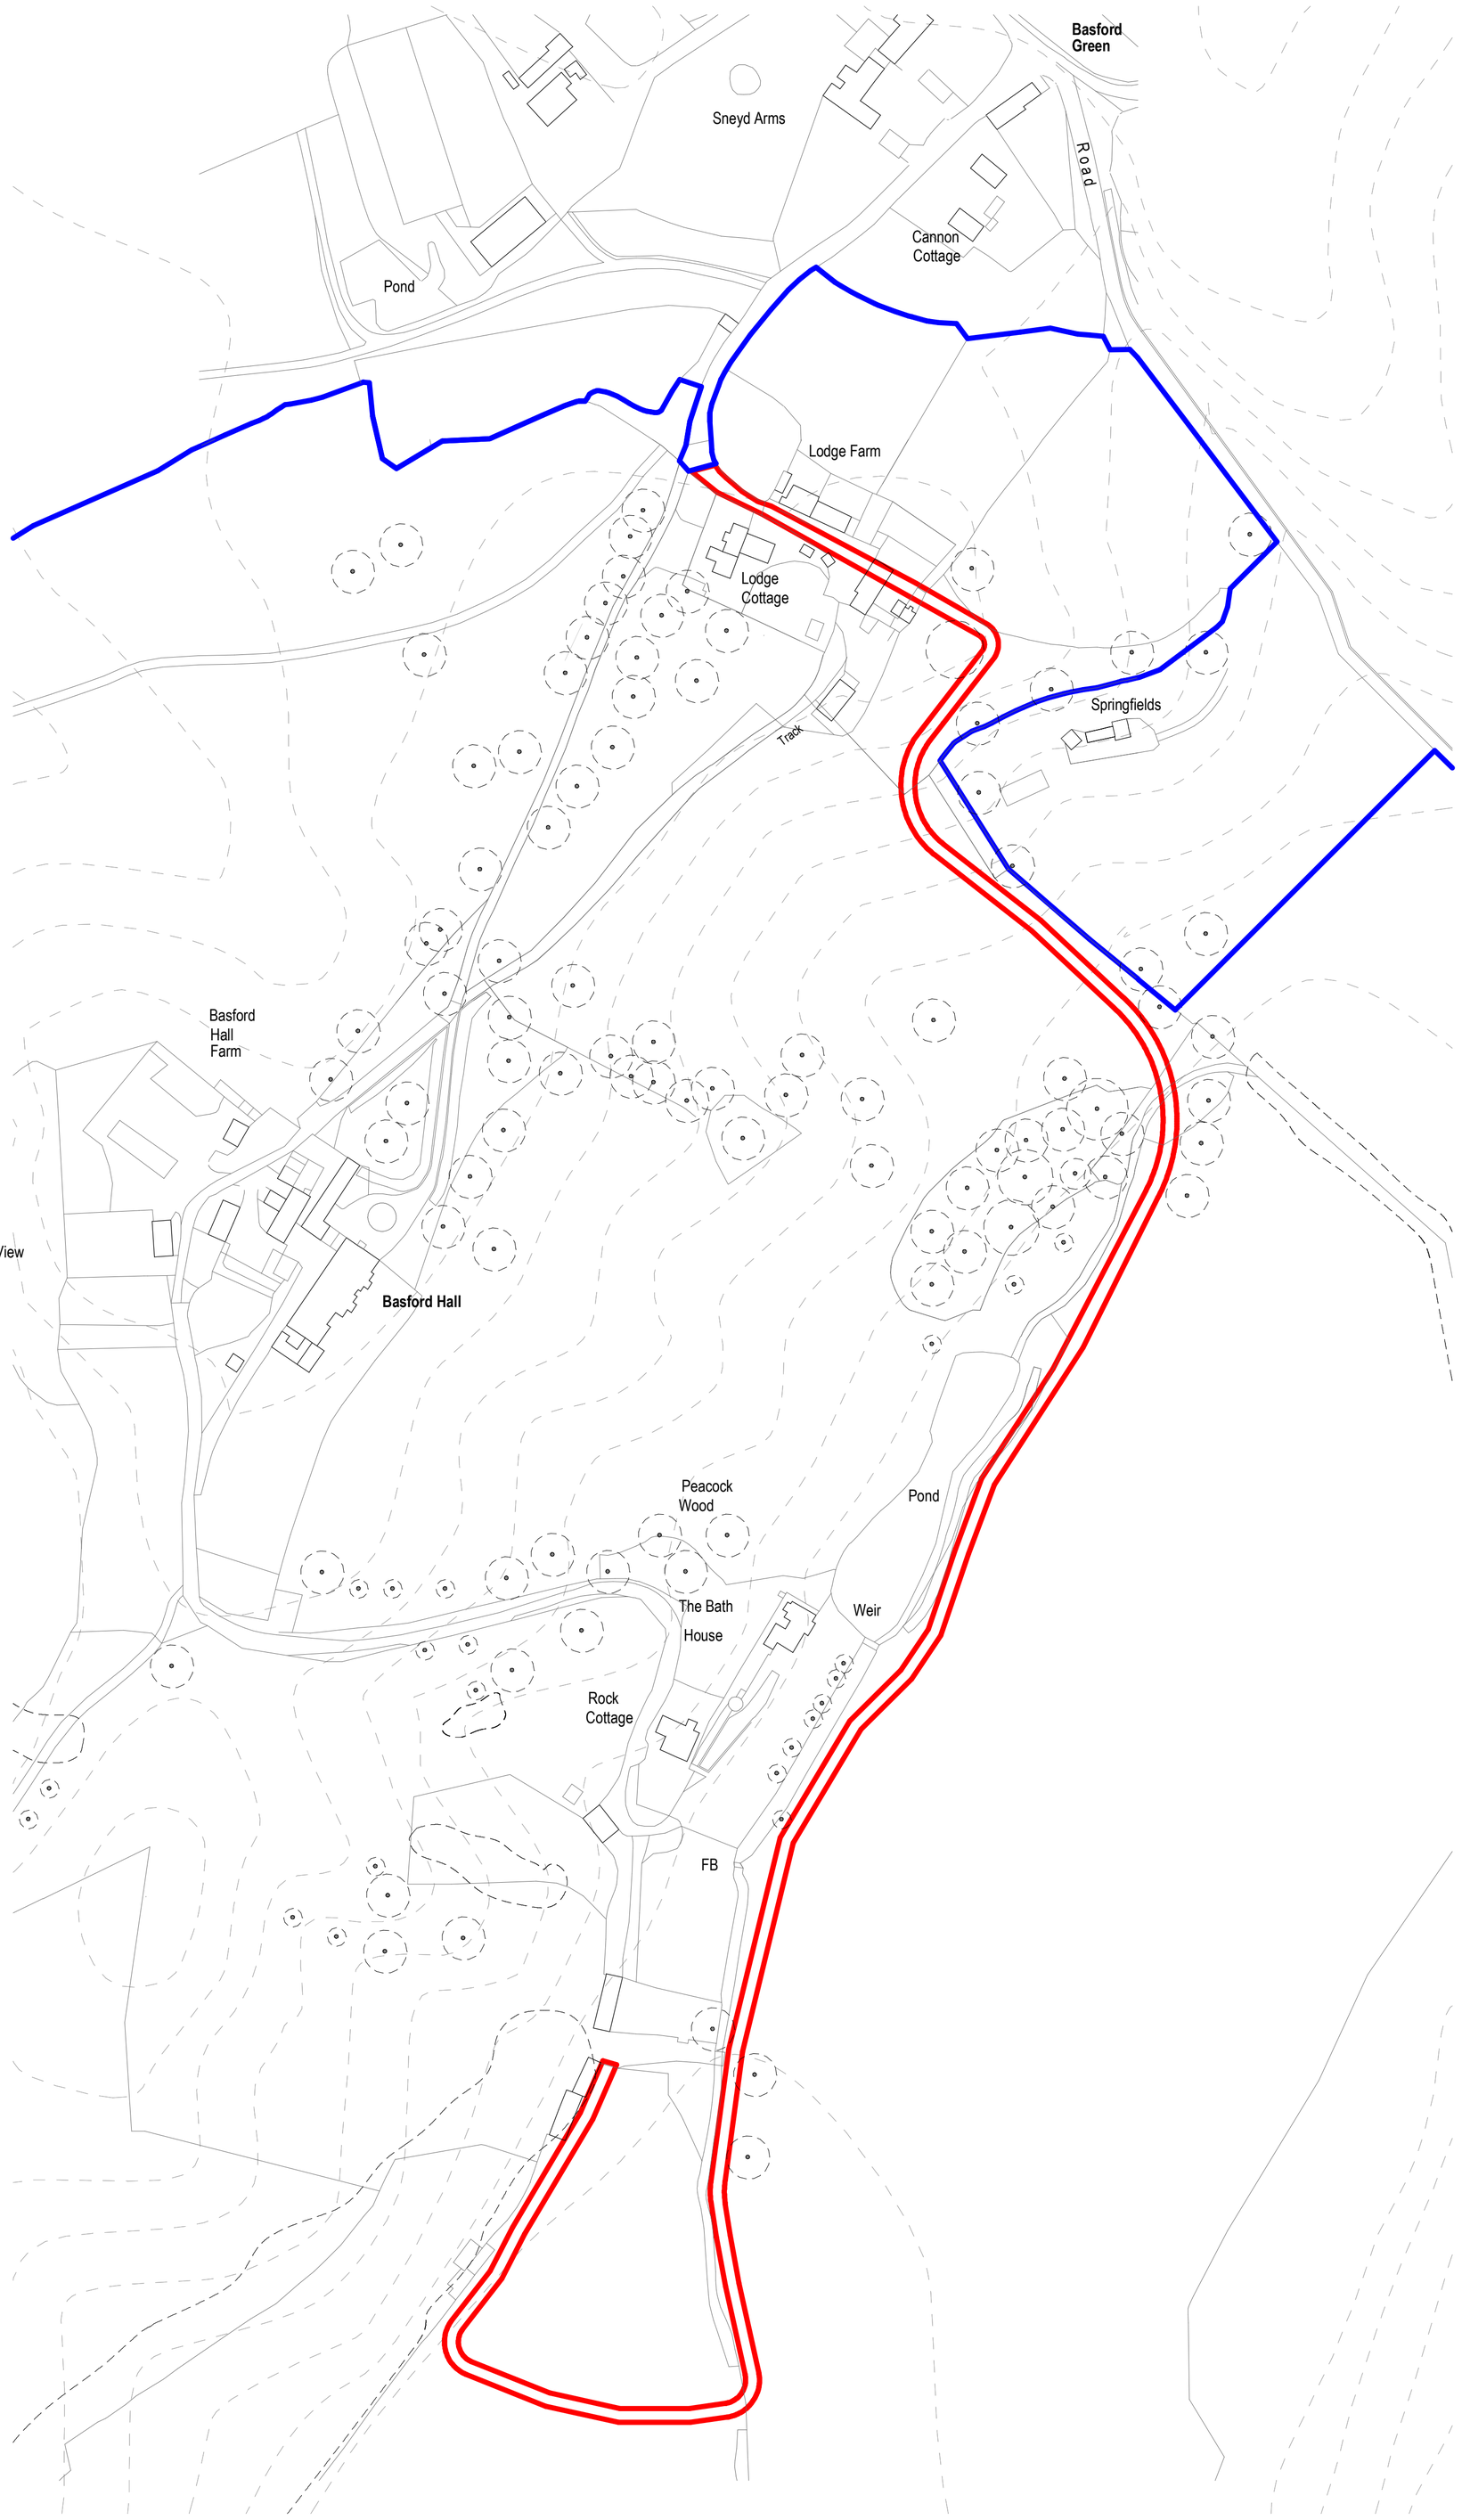

Ordnance Survey, (c) Crown Copyright 2022. All rights reserved. Licence number 100022432

Rev	Date	Drawn	Description
A	21/12/2022	SJ	Red Line Boundary amended

ctd architects
Clerk Bank House
Clerk Bank
LEEK
Staffordshire
ST13 5HE
t : 01538 373477
f : 01538 386503
e : info@ctdarchitects.co.uk
w : www.ctdarchitects.co.uk

ctd architects © 2022
- This drawing is copyright.
- All dimensions to be checked on site before proceeding.
- Contractor must notify the architect of any discrepancies before proceeding.
- Contractor to check/adjust dimensions of new work to suit existing conditions. Do not assume existing structure or details are plumb, square or level.
- All drawings to be read in conjunction with all other consultants drawings and specs.

Client: Ogilvy & Sneyd

Project: Basford Hall Estate - New Track
Basford Hall, Basford Green, ST13 7ER

Title: Site Location Plan

Scale	Size	Drawn	Ch'k'd	Date
1 : 1250	A1	SJ	KL	30/11/22

Status: PLANNING ISSUE

Job No.	Drawing No	Rev.
2259	AL01	A