
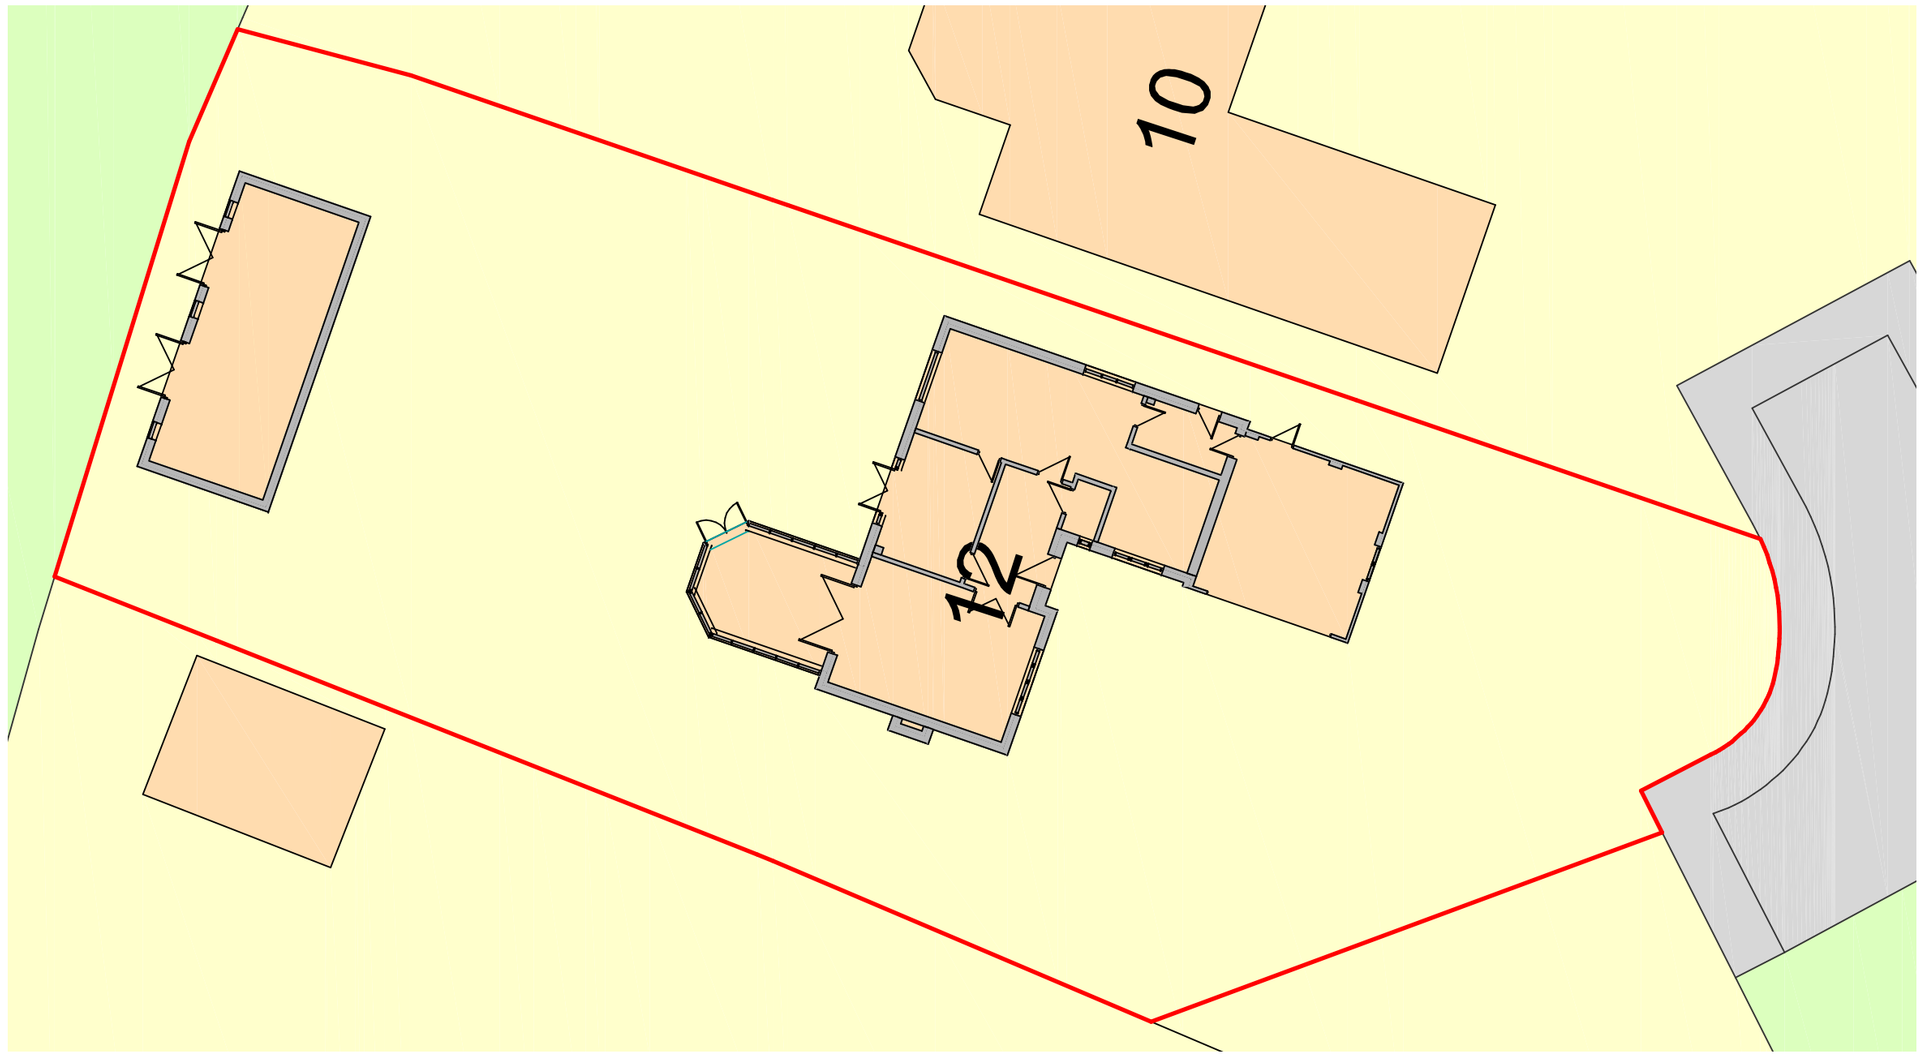


Site Plan as Existing

Metres

1 2 3 4 5 10 15 20

SCALE 1:200

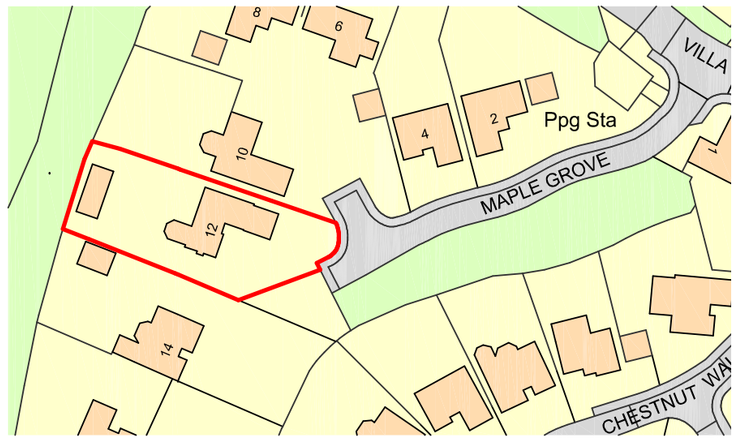


Ordnance Survey, (c) Crown Copyright 2022. All rights reserved. Licence number 100022432

Site Location Plan

Metres

10 20 30 40 50 60 70 80 90 100

SCALE 1:1250

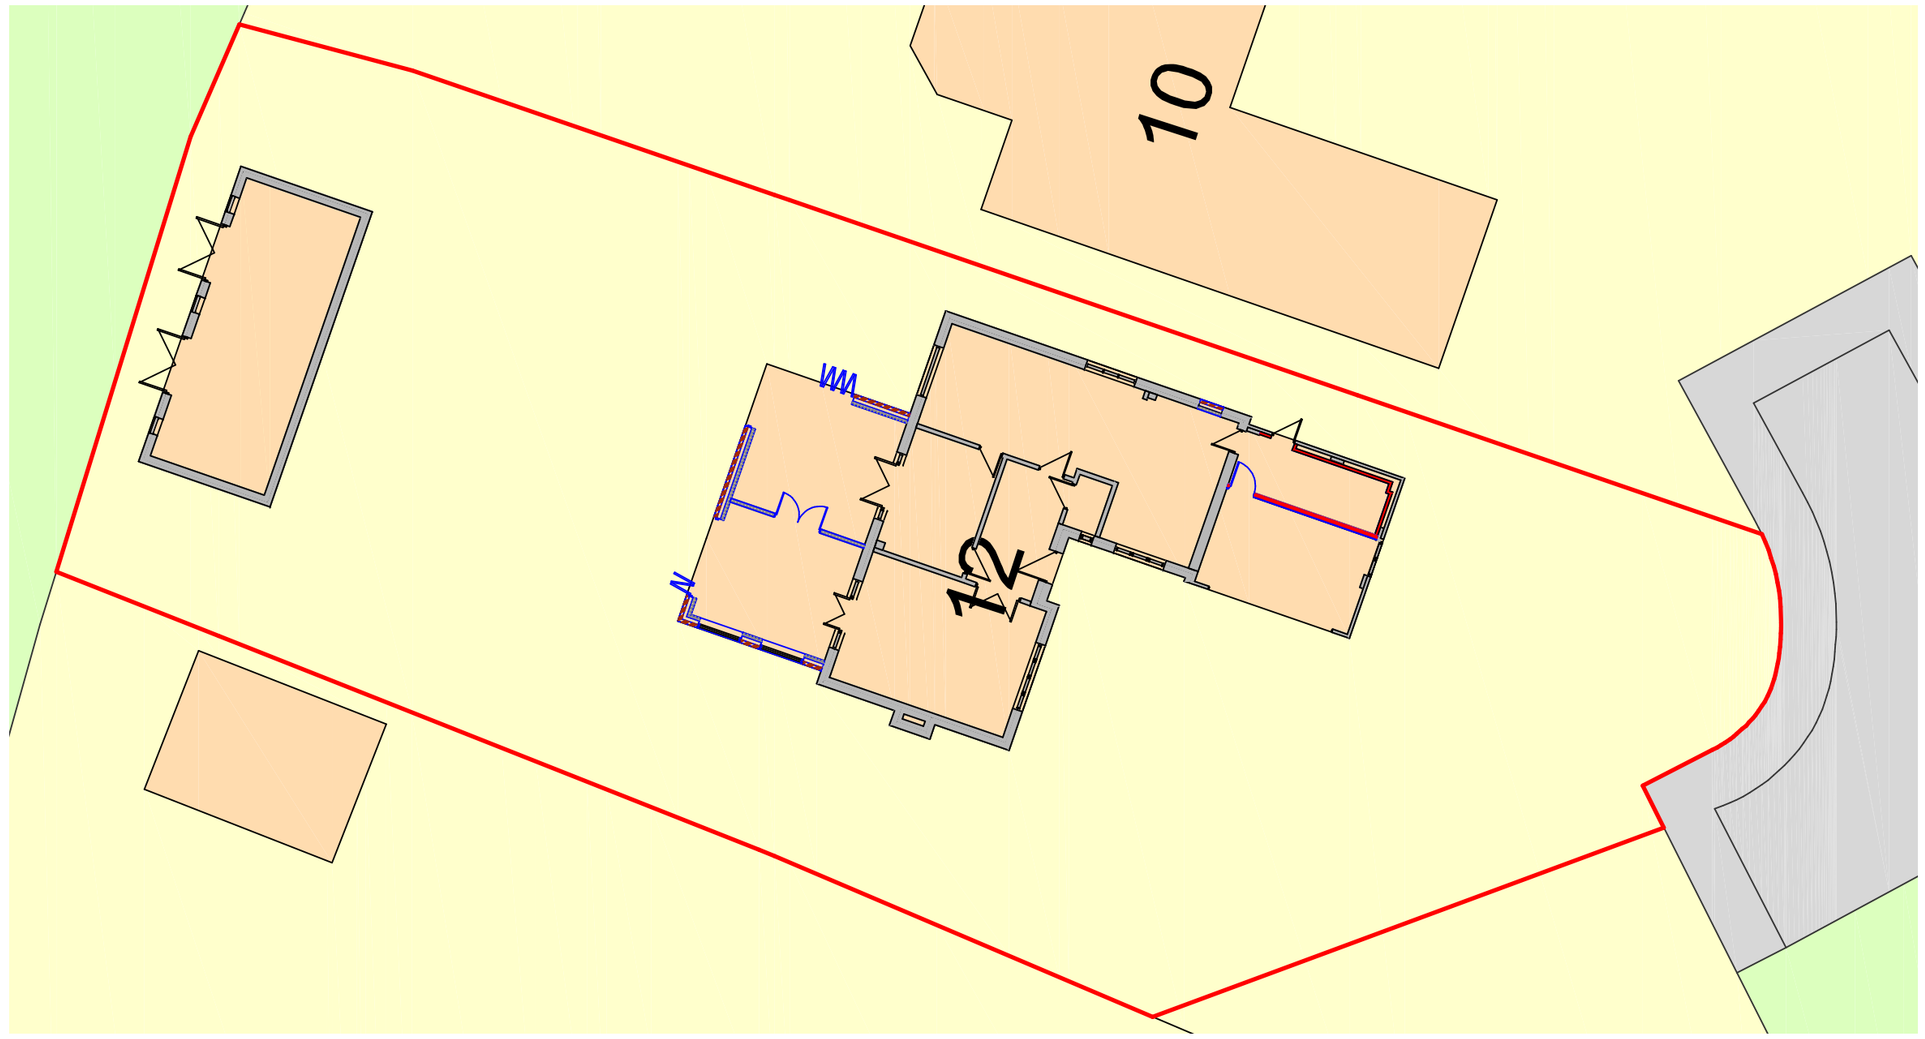

Site Plan as Proposed

Metres

1 2 3 4 5 10 15 20

SCALE 1:200

N

DBD Architectural Consultancy Ltd ©2022

1. Copyright is vested with DBD Architectural Consultancy Ltd.

2. All dimensions to be checked on site before proceeding.

3. Contractor to check/adjust dimensions of new work to suit existing conditions.
Do not assume existing structure or details are plumb, square or level.

4. Contractor must notify the architect of any discrepancies before proceeding.

5. All drawings to be read in conjunction with all other consultants drawings and specs.

Rev	Date	Description
B	13.12.22	Amendments made following comments
A	05.12.22	Amendments made following comments

DBD Architectural Consultancy

DBD Architectural Consultancy Ltd
50 Broad Street, Leek,
Staffordshire, ST13 5NS
01538 383118
mail@dbdconsultants.co.uk
www.dbdconsultants.co.uk

Client:
Mr and Mrs Bloor
Maple House, Maple Grove
Cheddleton
ST13 7BF

Project:
Extension on the first floor over garage, ground floor rear extension replacing conservatory and railings added to garden room roof to create a decking area.

Title:
Site Plans

Stage: Planning

Size:	Date:	Job No:
A2	23.11.22	2263

Scale: 1:200

Drawing Number: PL 01B