


Notes	Revision	Date	By	Chkd	
- Copyright in this drawing remains the property of BM3 Architecture Limited. - Contractors and consultants are to advise BM3 Architecture Limited of any discrepancies.					

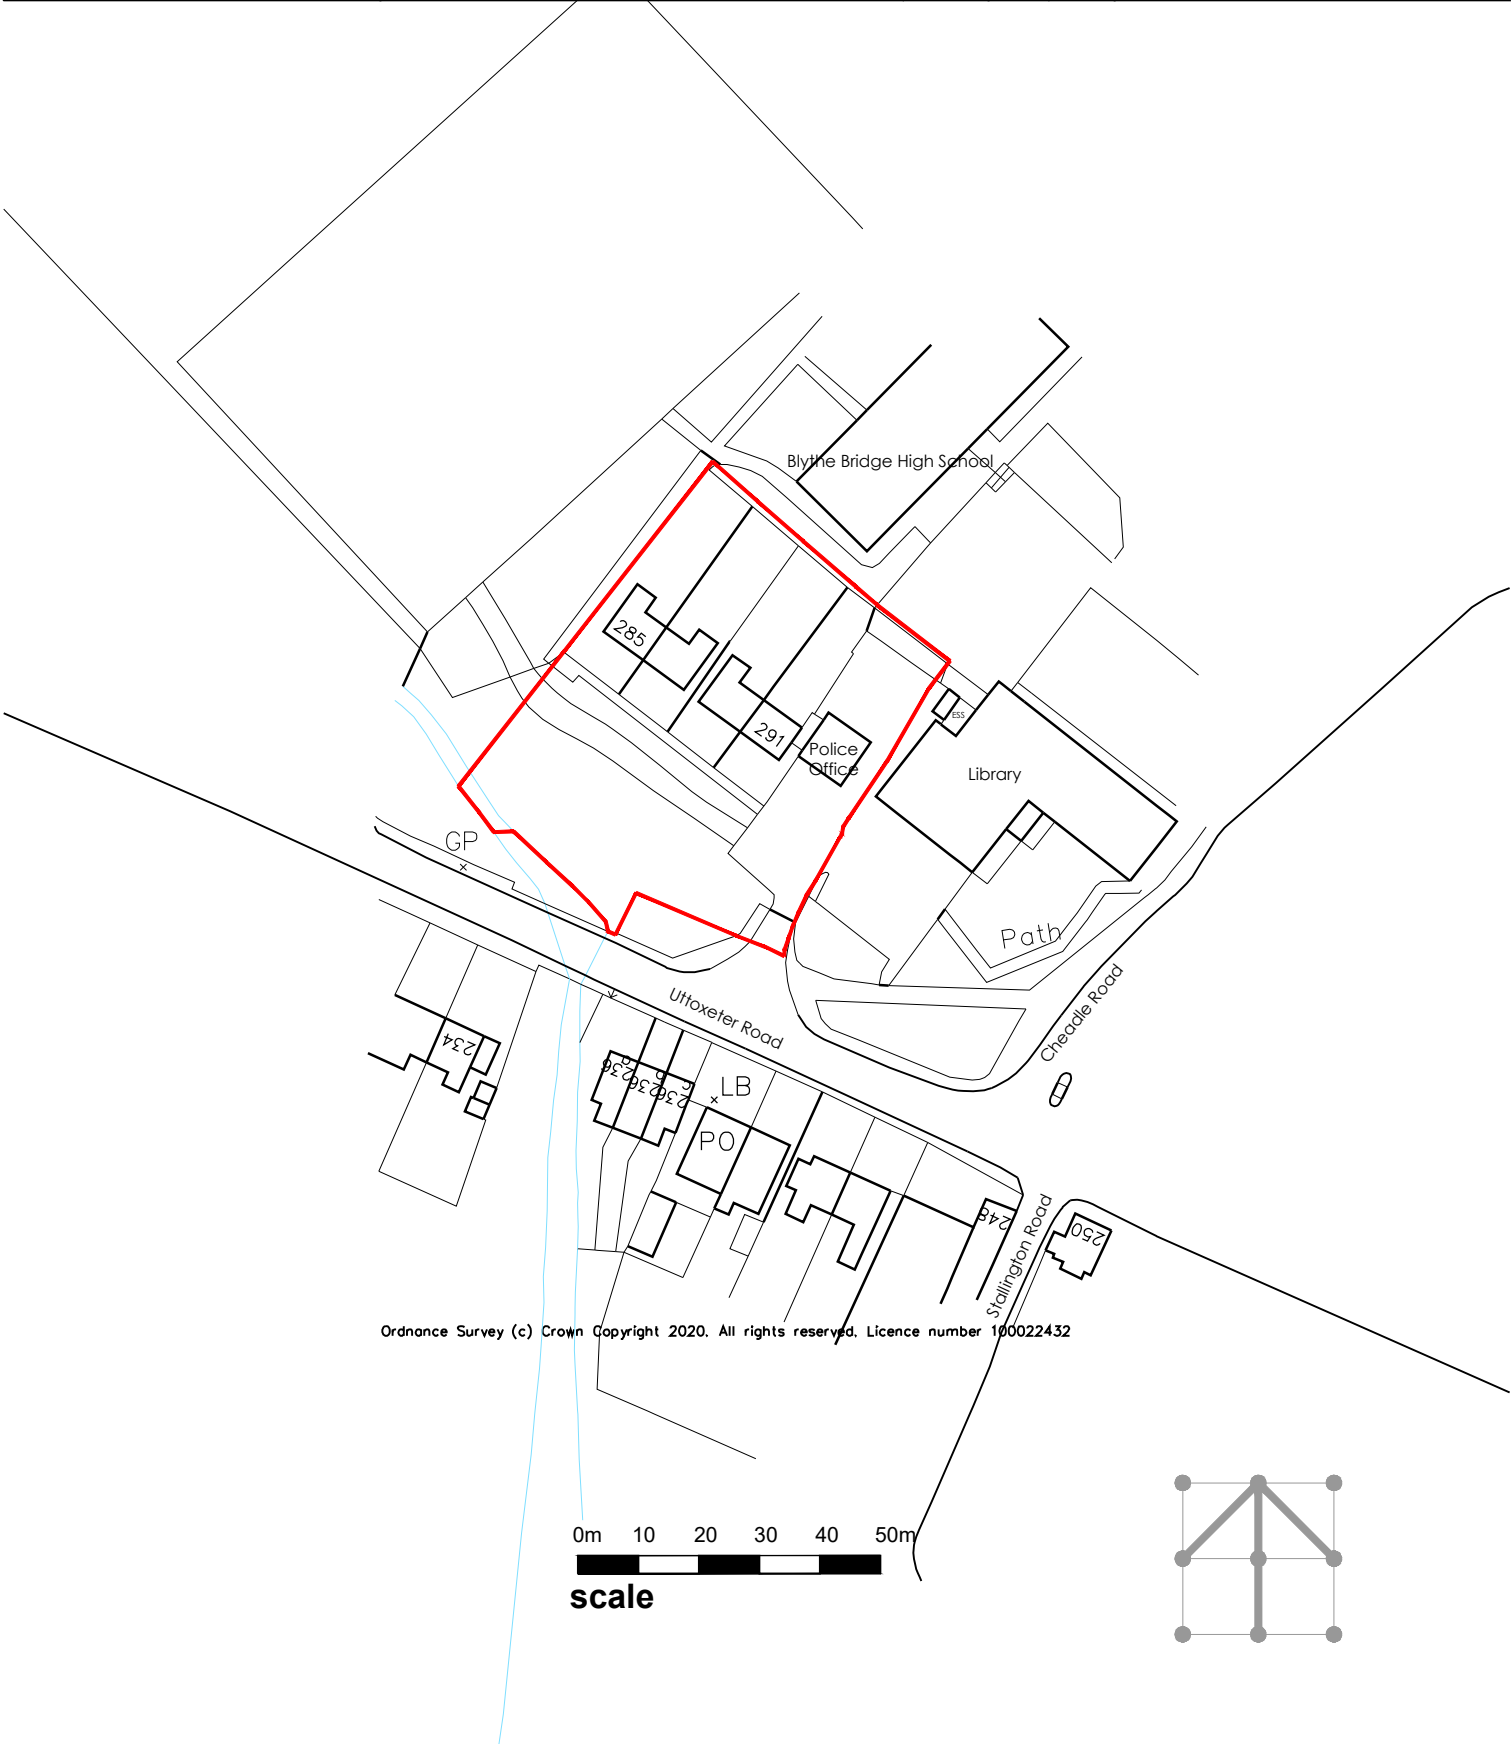

Project FORMER POLICE STATION UOTTOXETER ROAD BLYTHE BRIDGE, STAFFS			Drawing SITE LOCATION PLAN			Client 		
Scale 1:1250(A4)	Dated 31.3.22	Job No. 71153	Drawing No. D102	Drawn by IDF	Checked -	Cisfb Element SCHEME DESIGN	Revision -	