
Copyright of this drawing is vested in the Designer and it must not be copied or reproduced without consent.
Contractor to check site for any utility locations that may affect any proposals prior to commencement on site
Contractor to check any site dimensions prior to commencement on site


Rev.	Drawn	Comments	Date

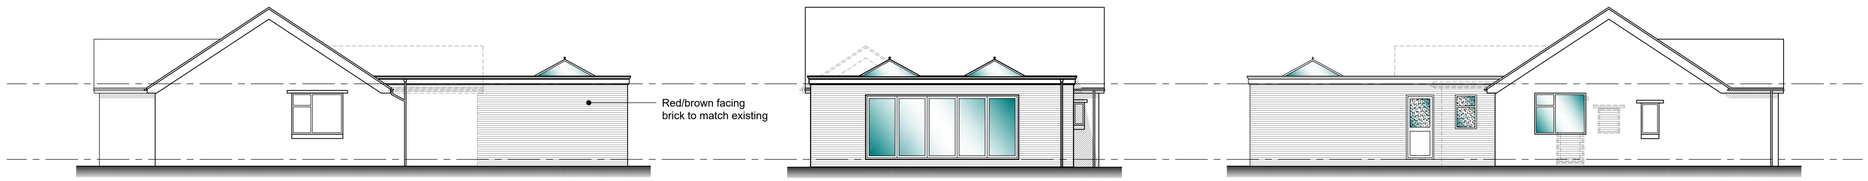


Proposed side elevation
Scale 1:100

Proposed rear elevation
Scale 1:100

Proposed side elevation
Scale 1:100

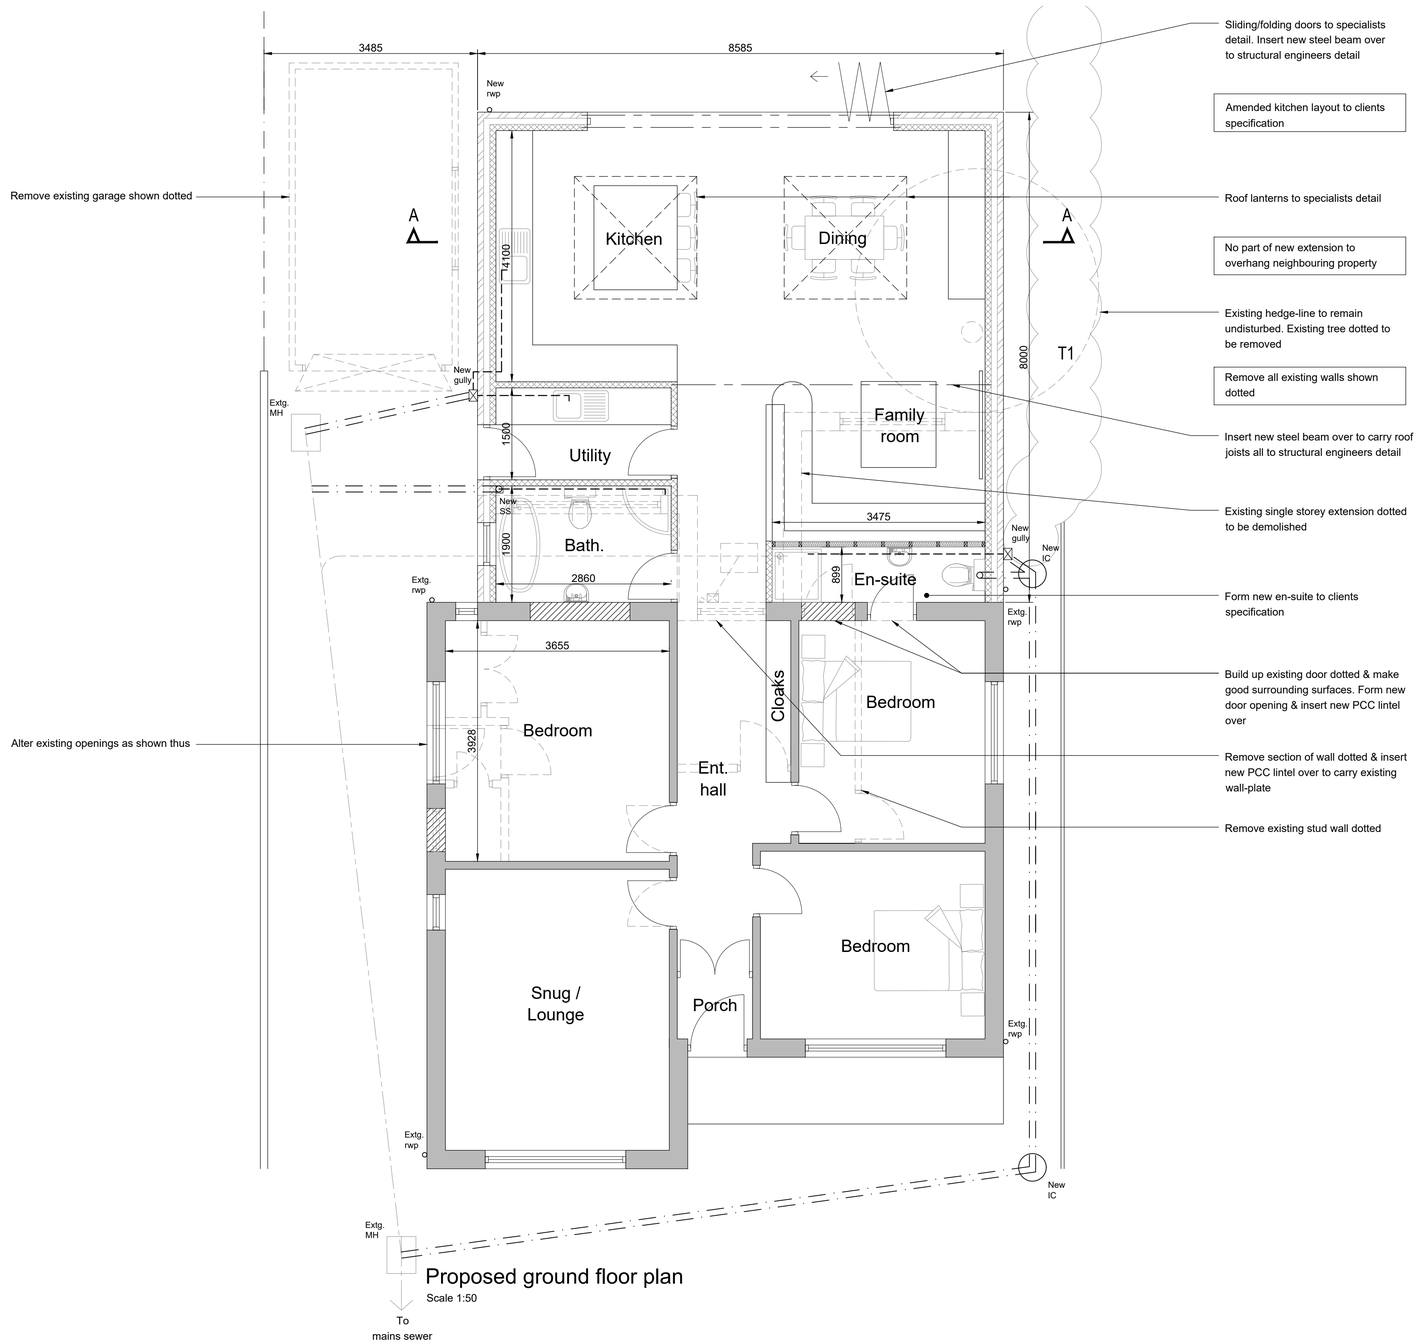

Proposed ground floor plan
Scale 1:50

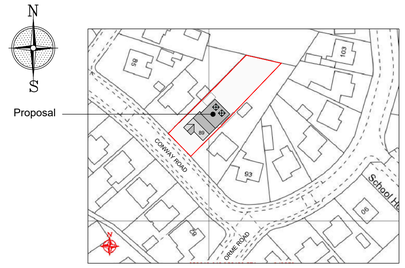

Site location plan
Scale 1:1250



Proposed site plan
Scale 1:500

Reproduced from the Ordnance Survey map with the permission of Ordnance Survey on behalf of The Controller of Her Majesty's Stationery Office
Licence No. AL 100001834

Client
MR & MRS SHELDON

Project
PROPOSED ALTERATIONS & EXTENSION TO
89 CONWAY ROAD, KNYPERSLEY, ST8 7AW

Title
PROPOSED PLANS

Status
PLANNING PERMISSION

Date OCTOBER 2022 Drawn ME

Scale @A1 AS SHOWN Checked

Project No 100-02 Drawing No. Rev

Copyright ©M&E Design Sol. 2019. All rights reserved.