

The contractor is to check all setting out dimensions are in accordance with the project specific drawings as approved by the client and the design team. The contractor is to refer to the Contract Report Architecture Ltd as required for clarification.

All building work is to conform with the 2010 Building Regulations and all subsequent revised documents and to the satisfaction of the building control officers.



Works to be completed in strict accordance with all project specific documents produced in accordance with the CDM Regulations 2015.

This drawing and its contents remain the copyright of Epoch

Architecture Ltd.

KEY

- | | |
|-----------|--|
| F.C. | Floor / Oil Height |
| C.H. | Head Height |
| D.H. | Door Head Height |
| CEC.W/MC# | Floor Ceiling Height Chamber |
| ES.W/MC# | Existing Surface Water Inspection Chamber |
| CEC.W/MC# | Existing Combined Water Inspection Chamber |
| ES.W/MH# | Existing Surface Water Manhole |
| CEC.W/MH# | Existing Combined Water Manhole |
| (P) | Deposits Proposed |
| RWP. | Reinforced Pipe |
| S.S. | Sanitary Sewer |
| G. | Gully |
| Big | Back Inlet Gully |
| M.I. | Movement Joint |

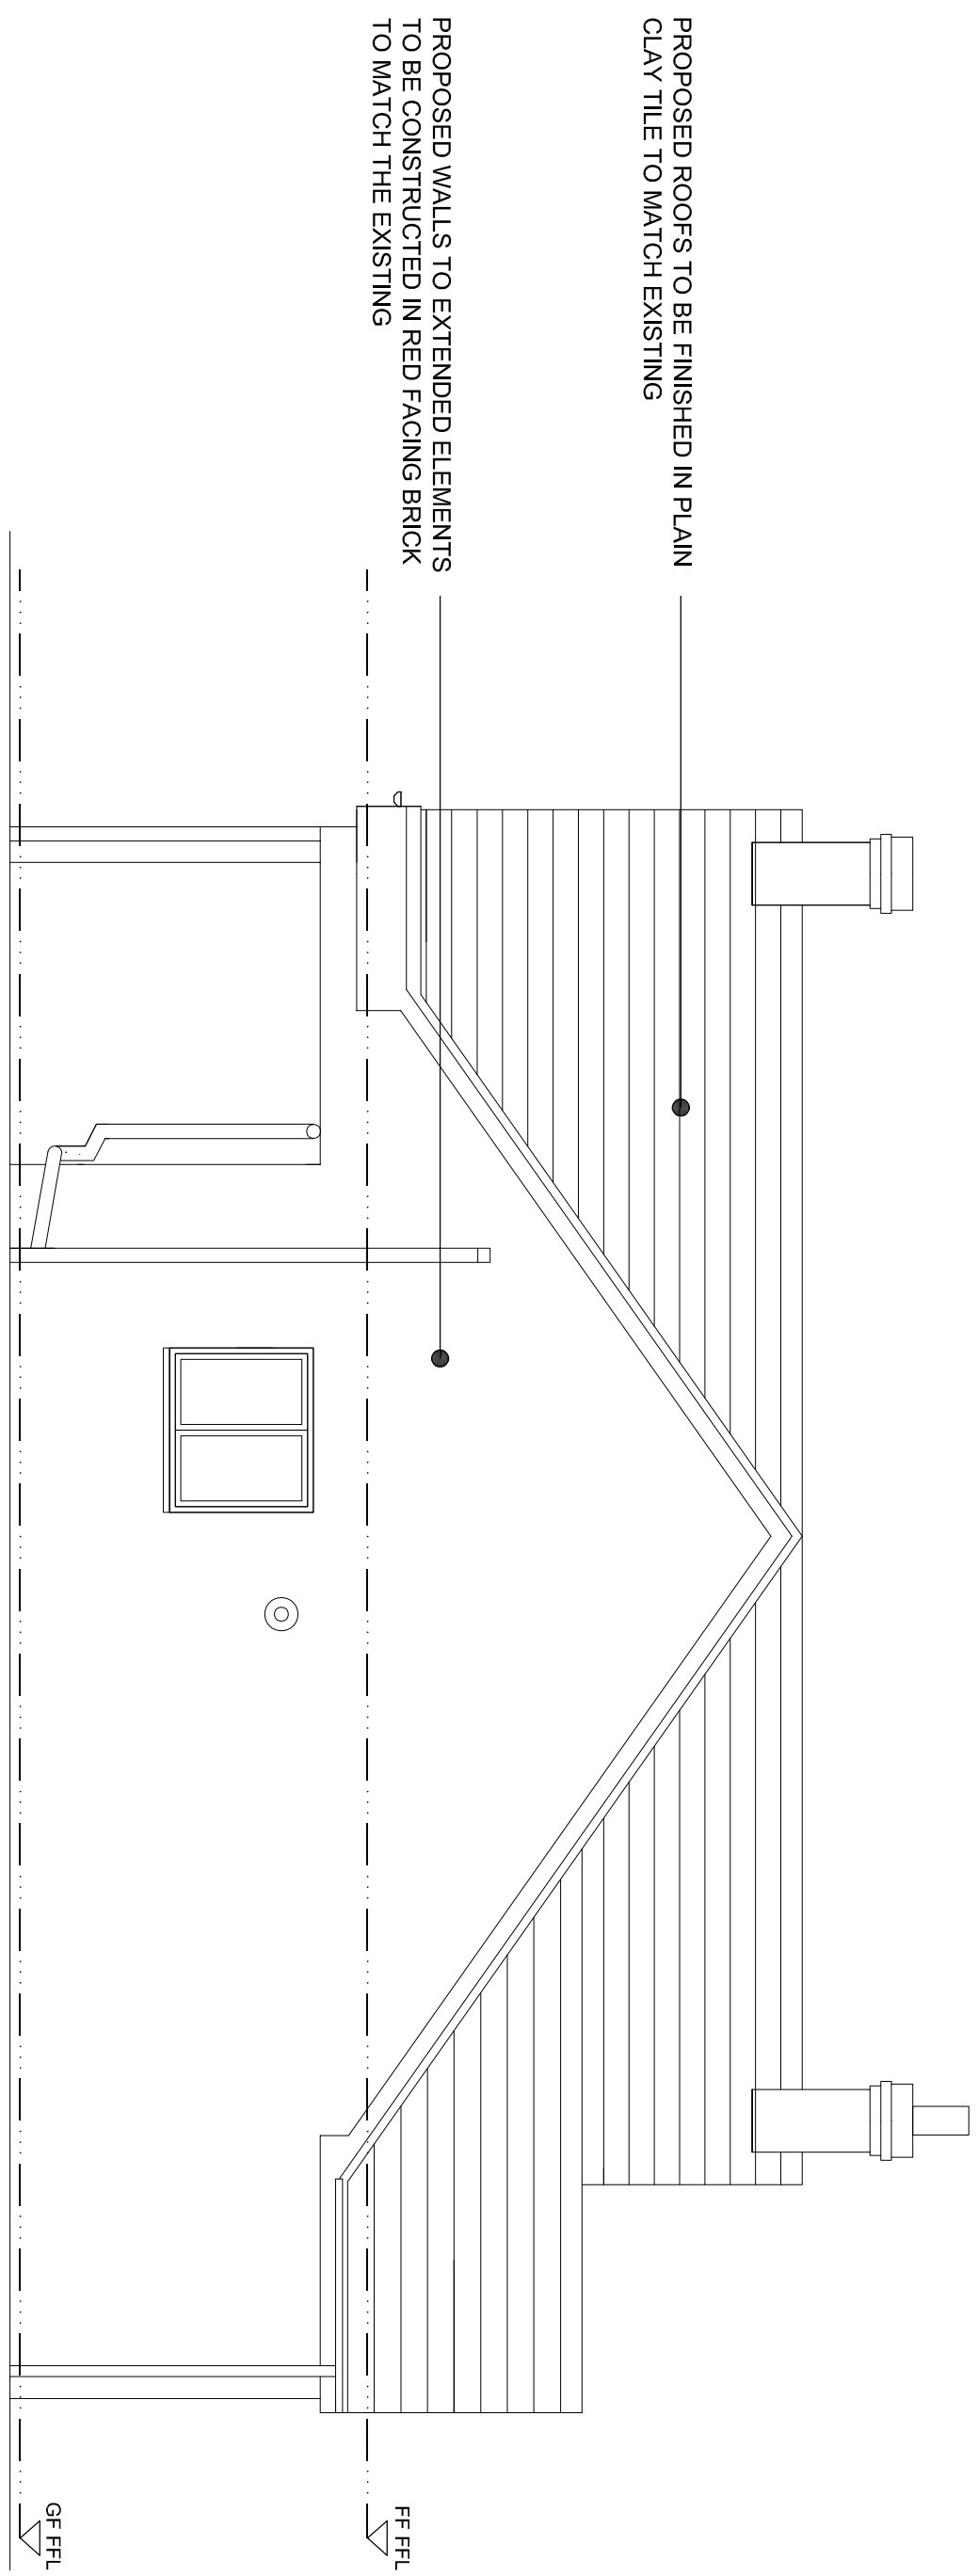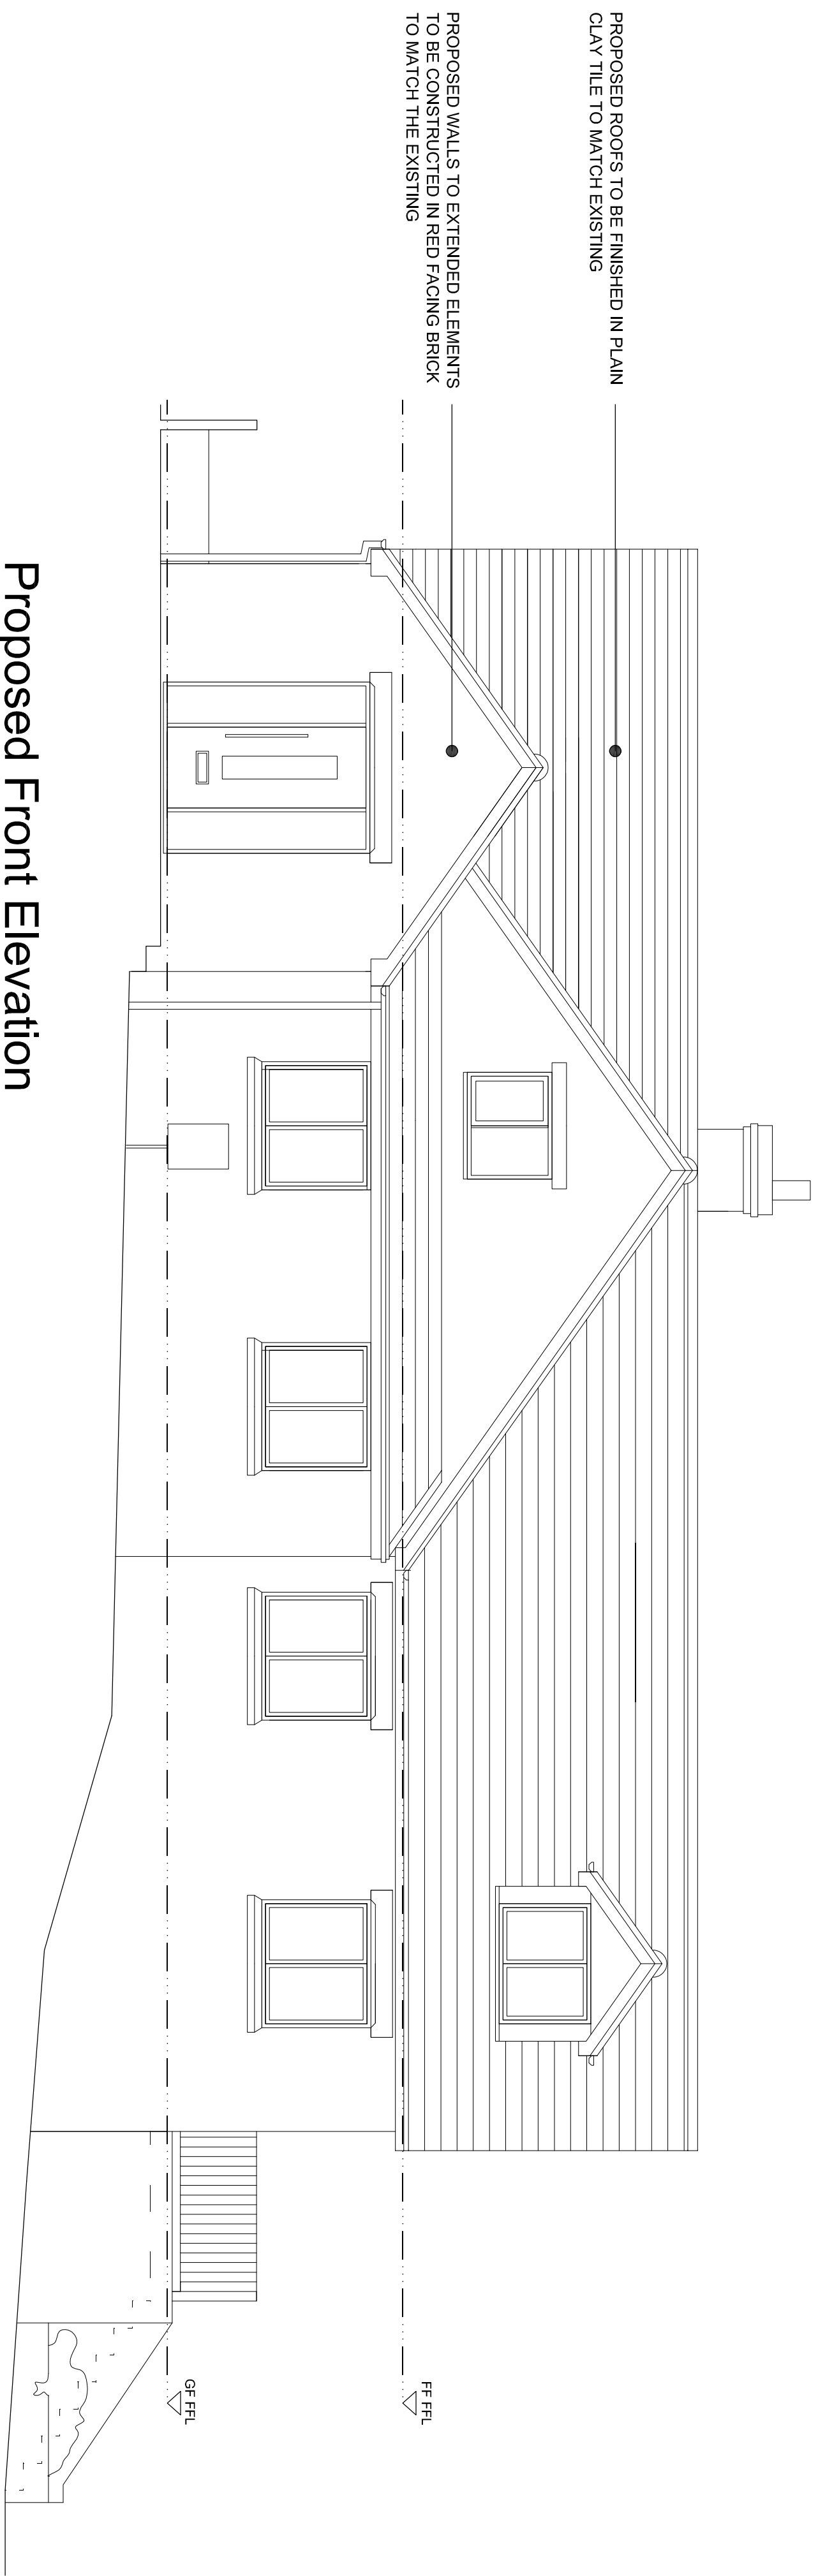

Status	Date	Drawing Ref.	Project	Client	Revision Description	Date
Planning	22.11.22	P311- 203	5 Froghall Road Ipstones Extension & Alterations Proposed Elevations Sheet 1	Mr & Mrs Crell		
	Scale	Rev.				
	1:50	A				
	Bldg. Rags	A1				
	Tender	Contract				
		Construction				

Rev. A. Amendments made in accordance with the clients comments.



EPOCH Architecture Ltd
12 Robin Hill,
Biddulph Moor, Staffordshire, ST8 7NN
T: 01782 929536
M: 07709 350128
E: jonathan@epocharchitecture.co.uk
W: www.epocharchitecture.co.uk