

Rev.	Drawn	Comments	Date

Ordnance Survey © Crown copyright 2016 All rights reserved. Licence number 100051789

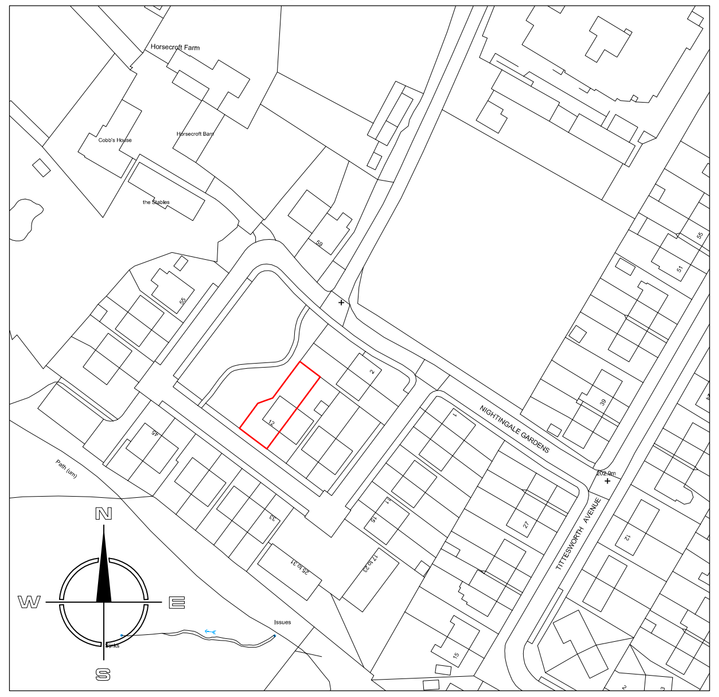


SITE LOCATION PLAN 1:1250


Ordnance Survey © Crown copyright 2016 All rights reserved. Licence number 100051789

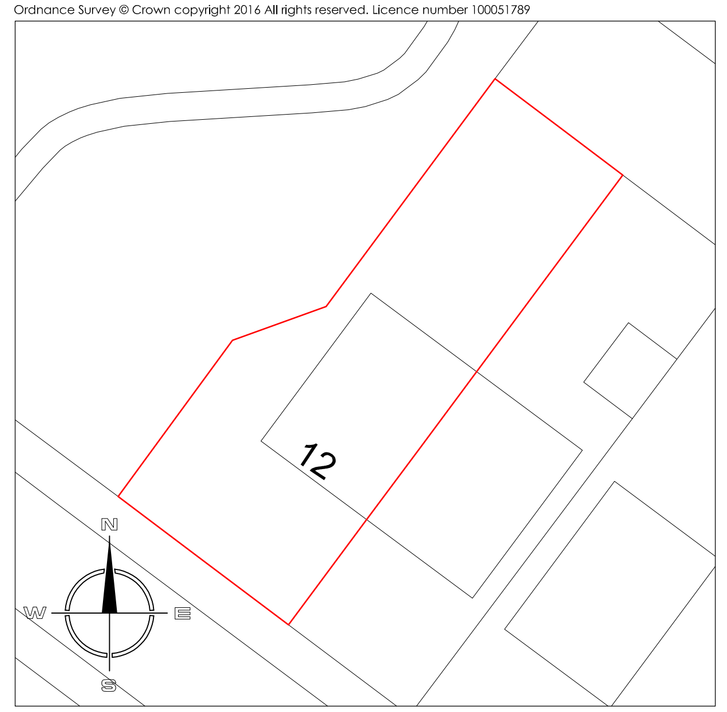


BLOCK PLAN 1:200

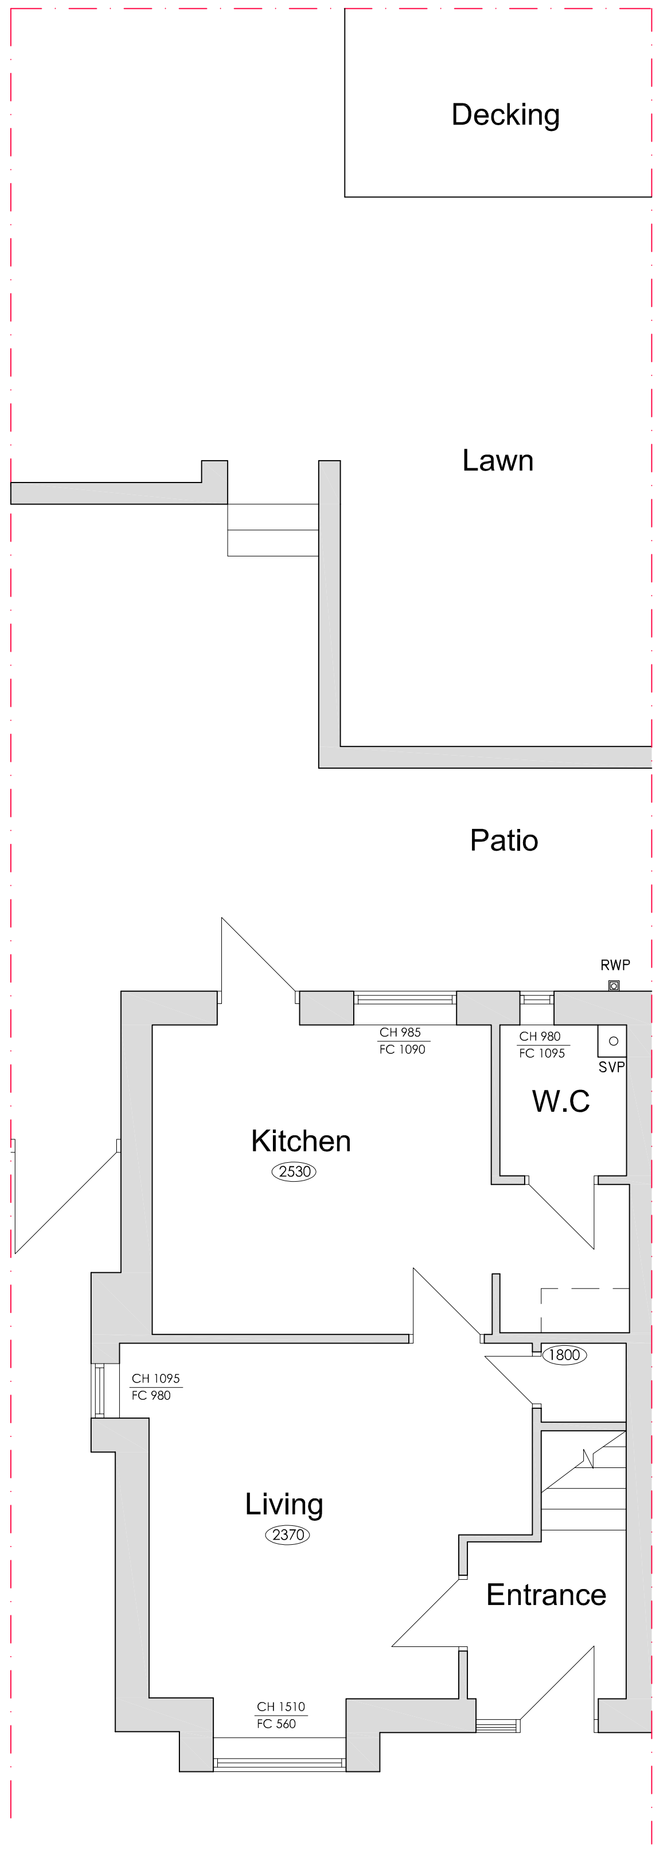

GROUND FLOOR PLAN

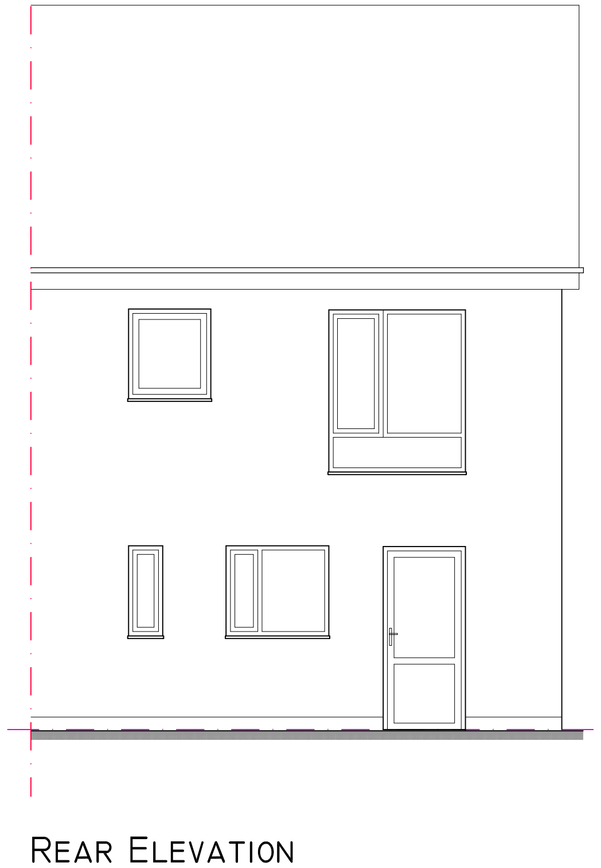

REAR ELEVATION

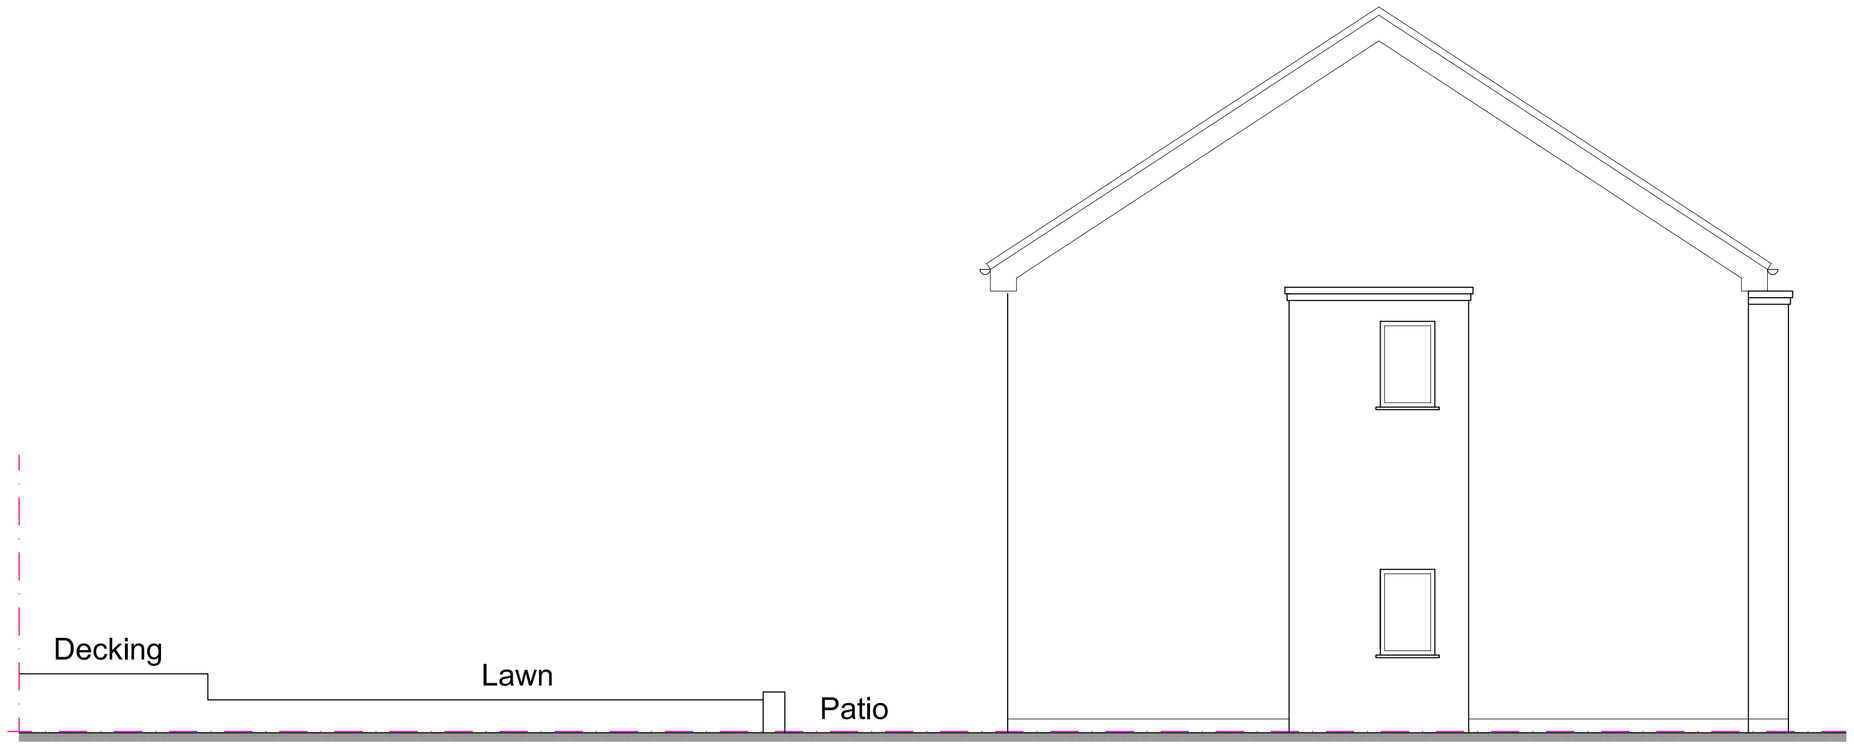

SIDE ELEVATION

MODE
Architects & Development

01782 479644
info@mode-architects.co.uk
www.mode-architects.co.uk

Client Mr and Mrs Atkins

Project Extension at 12 Nightingale Gardens, Leek, ST13 6QW

Title Plans as existing

Status SURVEY

Scale @A1	Date	Drawn	Checked
1:50	Nov '22	KP	

Drawing No. 22 038 AL (0) 01

Rev

File Ref:

This drawing is subject to Copyright & must not be copied or reproduced without consent. Figured dimensions only are to be taken from this drawing. All contractors must visit the site and be responsible for taking and checking all dimensions relative to their work.