

Rev.	Drawn	Comments	Date

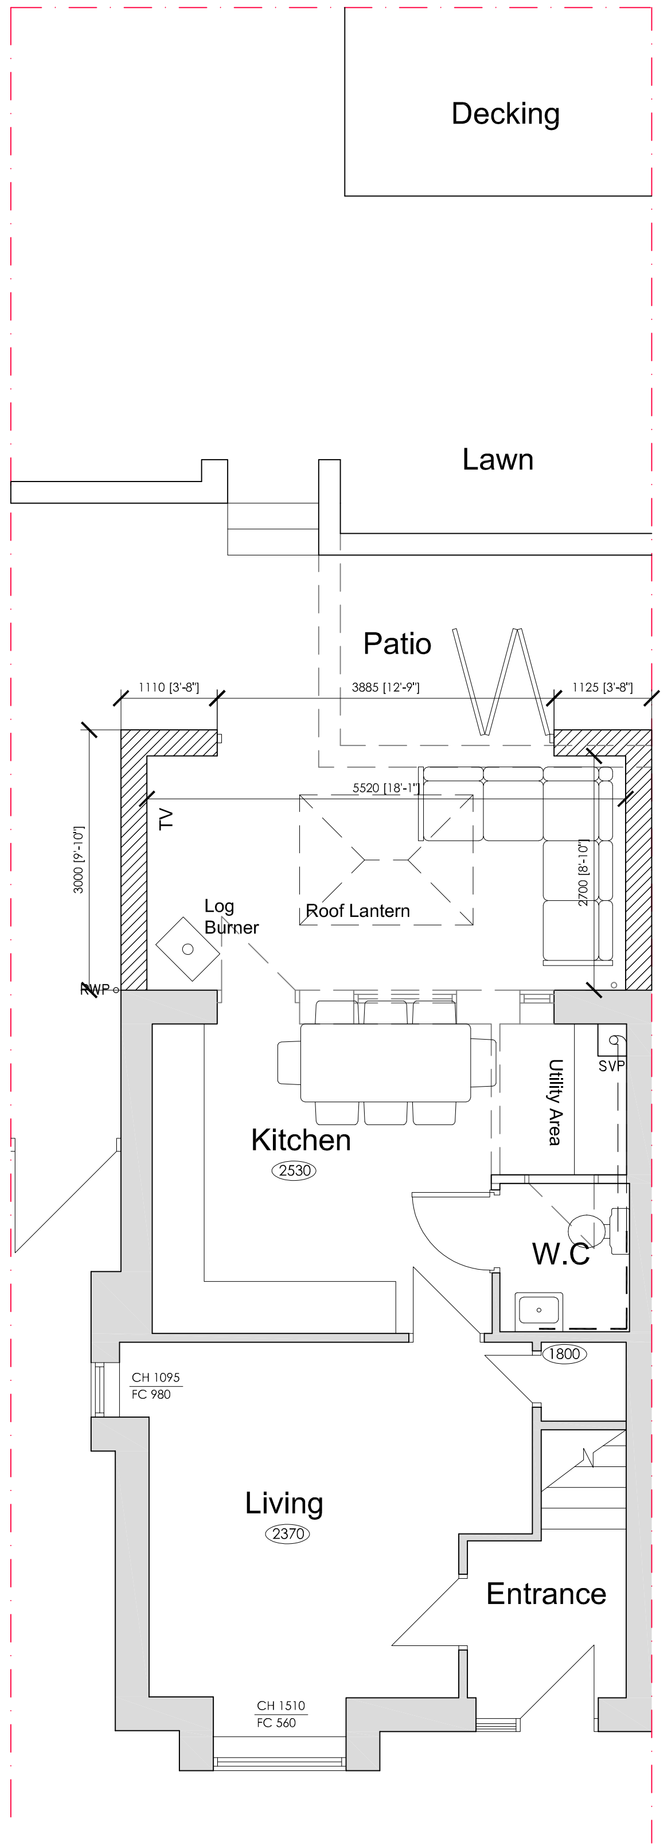

GROUND FLOOR PLAN

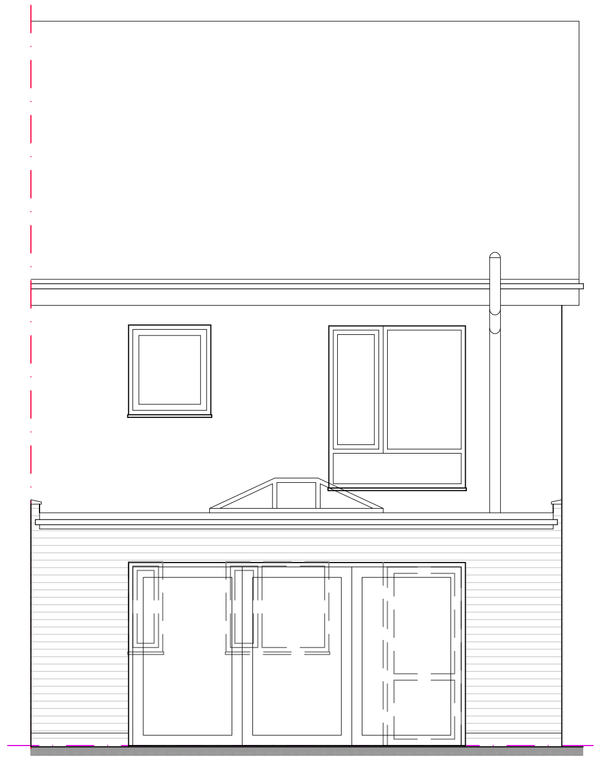


REAR ELEVATION




SIDE ELEVATION

Ordnance Survey © Crown copyright 2016 All rights reserved. Licence number 100051789

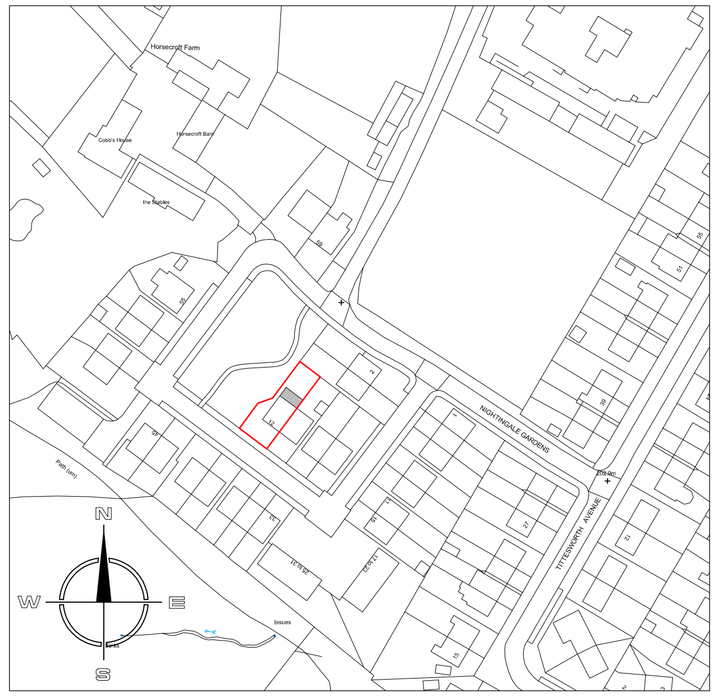

SITE LOCATION PLAN 1:1250

Ordnance Survey © Crown copyright 2016 All rights reserved. Licence number 100051789

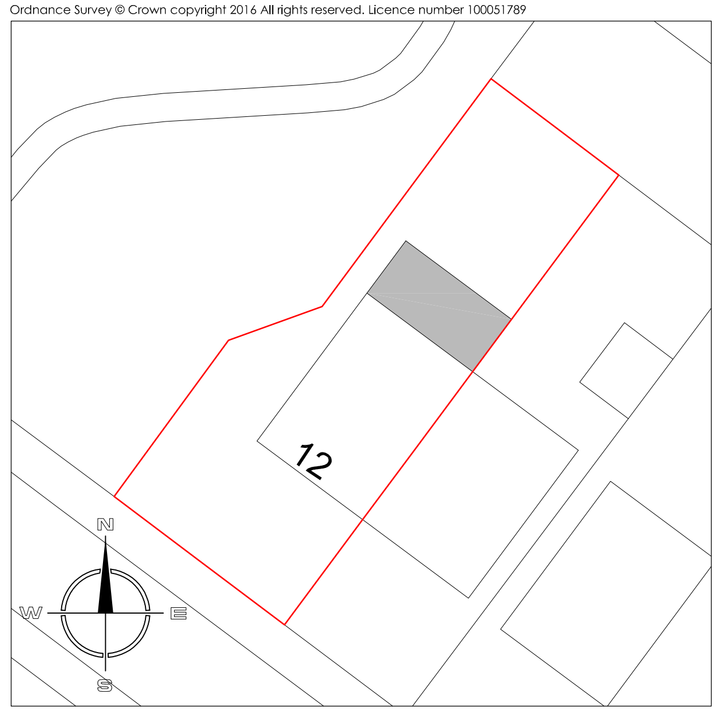

BLOCK PLAN 1:200

MODE
Architects & Development

01782 479644
info@mode-architects.co.uk
www.mode-architects.co.uk

Client Mr and Mrs Atkins

Project Extension at 12 Nightingale Gardens, Leek, ST13 6QW

Title Plans as Proposed

Status SCHEME

Scale @A1	Date	Drawn	Checked
1:50	Dec '22	KJM	

Drawing No. 22 038 AL (0) 02

Rev A

File Ref:

This drawing is subject to Copyright & must not be copied or reproduced without consent. Figured dimensions only are to be taken from this drawing. All contractors must visit the site and be responsible for taking and checking all dimensions relative to their work.