
© Bowker Sadler Partnership Limited

This drawing is the subject of copyright which vests in Bowker Sadler Partnership Limited. It is an infringement of copyright to reproduce this drawing, by whatever means, including electronic, without the express written consent of Bowker Sadler Partnership Limited which reserves all its rights.


Bowker Sadler Partnership Limited asserts its rights to be identified as the author of this design

- Report Errors and Omissions to the Architect.
- Check all dimensions on site
- Drawing to be read in conjunction with the Health and Safety Plan and all relevant Risk Assessments

1:1
1:200 2m 4 6 8 10 12

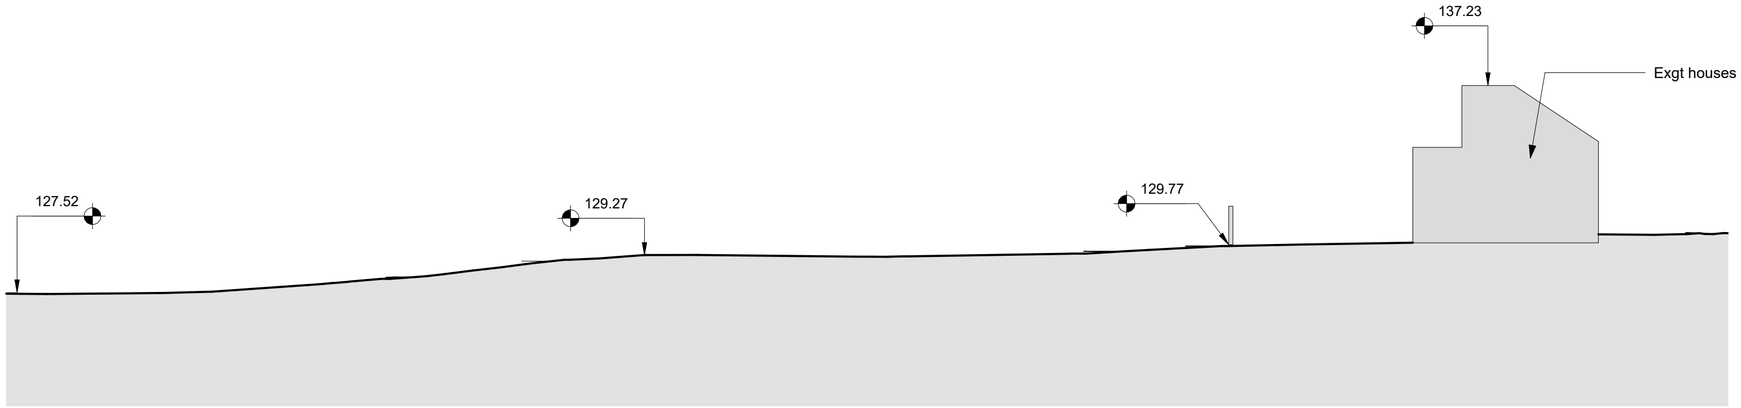

Section 1 - Existing
1 : 200

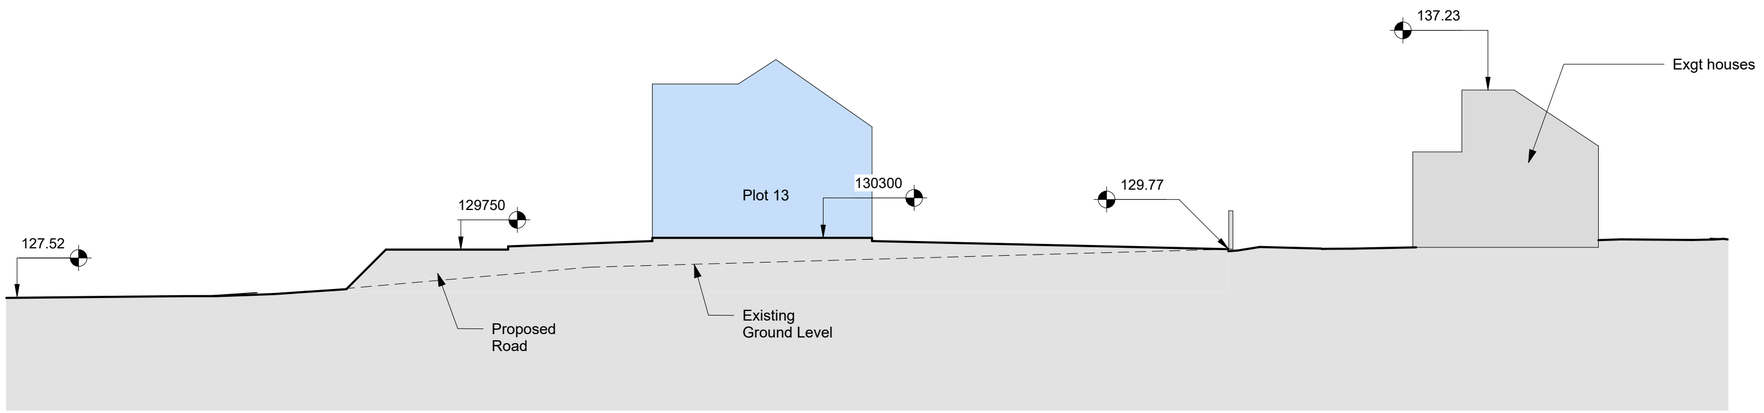

Section 1 - Proposed
1 : 200

Rev.	Date	Drn.		Chkd.
B	04/01/23	KS	Minor revision	SP
A	21/11/22	SP	Minor revision	PJ

BOWKER SADLER **ARCHITECTURE**

Hatherlow House | Hatherlow | Romiley | Stockport | SK6 3DY
0161 406 7333 | office@bowker-sadler.co.uk | www.bowker-sadler.co.uk

Project
Residential Development

Client
Edgefold Homes Ltd

Drawing
Existing and Proposed Site Section

Scale	Sheet Size	Drawn	Checked	Date
1 : 200	@ A2	SP	PJ	07.11.22

Project No.	Originator	Zone	Level	Form	Discipline	Number	Revision
20-049 -						**1003**	B

Status
Planning

P:\2020\20-049\Drawings\planning\xrefs\x-Site Plan.rvt