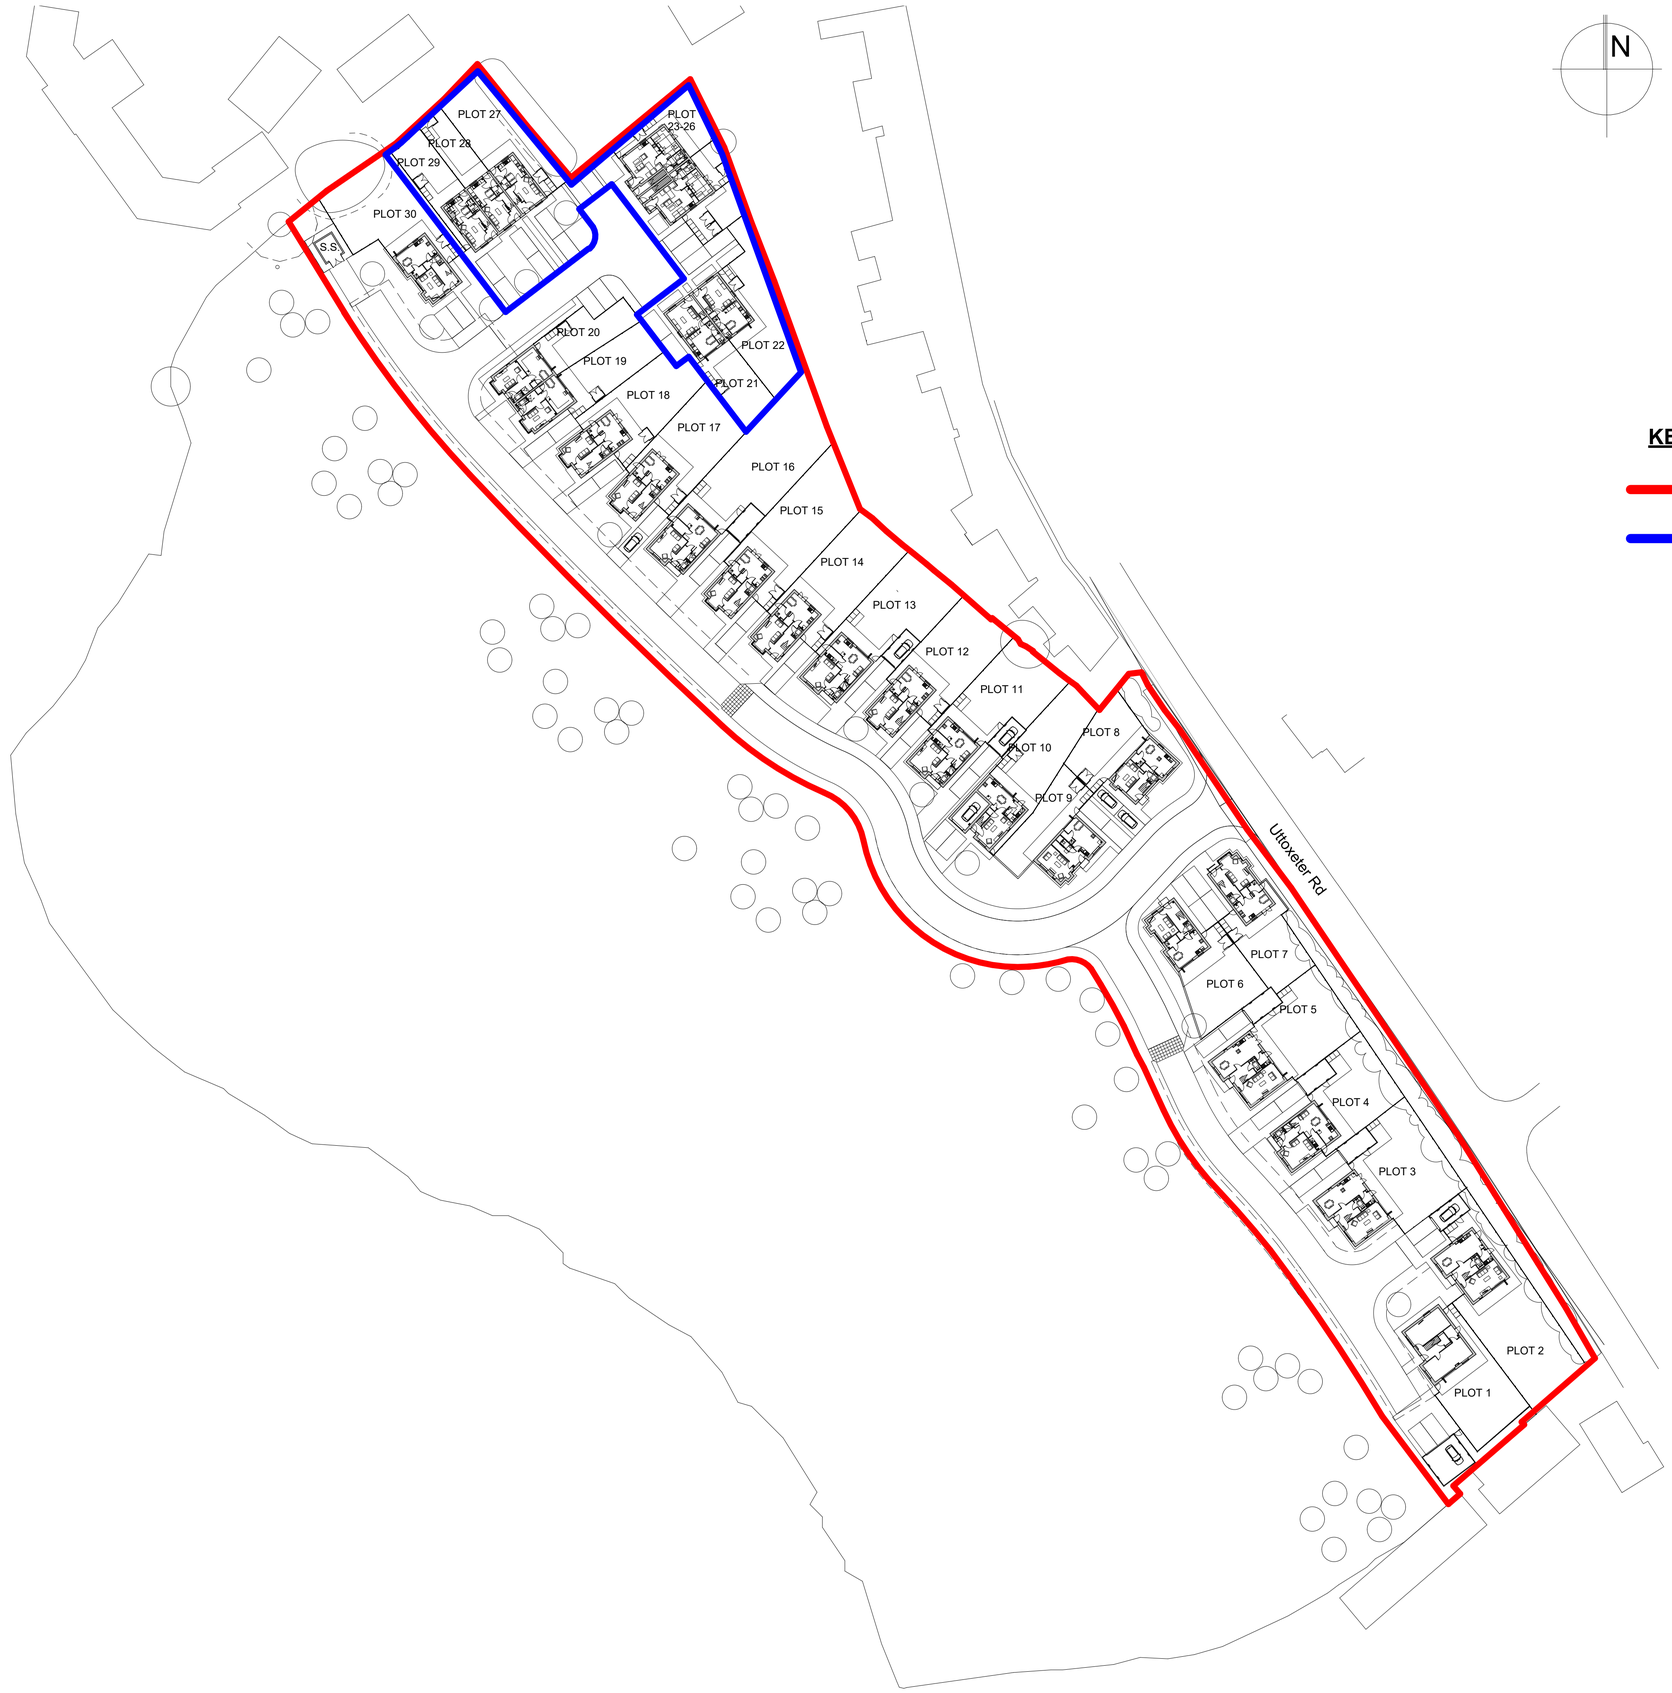


Affordable Housing Scheme Plan
1 : 500

N

© Bowker Sadler Partnership Limited
- This drawing is the subject of copyright which vests in Bowker Sadler Partnership Limited. It is an infringement of copyright to reproduce this drawing, by whatever means, including electronic, without the express written consent of Bowker Sadler Partnership Limited which reserves all its rights.

Bowker Sadler Partnership Limited asserts its rights to be identified as the author of this design

- Report Errors and Omissions to the Architect.
- Check all dimensions on site
- Drawing to be read in conjunction with the Health and Safety Plan and all relevant Risk Assessments

1:5
1:500 10m 20 30

KEY

Site Boundary

Affordable Housing

Rev.	Date	Dm.		Chkd.
C	04/01/23	KS	Minor revision	SP
B	15/12/22	SP	Topo removed	PJ
A	13/12/22	SP	Minor revision	PJ

BOWKER SADLER **ARCHITECTURE**

Hatherlow House | Hatherlow | Romiley | Stockport | SK6 3DY
0161 406 7333 | office@bowker-sadler.co.uk | www.bowker-sadler.co.uk

Project
Residential Development

Client
Edgefold Homes Ltd

Drawing
Affordable Housing Scheme Plan

Scale	Sheet Size	Drawn	Checked	Date
As indicated	@ A1	SP	SP	09.11.22

Project No.	Originator	Zone	Level	Form	Discipline	Number	Revision
20-049 -						**1006**	C

Status
Planning

P:\2020\20-049\Drawings\planning\arefix-Site Plan.rvt