

Copyright of this drawing is vested in the Architect and it must not be copied or reproduced without consent. Figured dimensions only are to be taken from this drawing. All contractors must visit the site and be responsible for taking and checking all dimensions relative to their work. Hewitt&Carr Architects Ltd are to be advised of any variation between drawings and site conditions.
CLIENTS ARE ADVISED TO CLARIFY DIMENSIONS WITH THE ARCHITECT PRIOR TO SETTING OUT AND NOT TO SCALE FROM THE DRAWING

Rev.	Drawn	Comments	Date
E	BC	Minor alteration to red boundary line	22/01/2018
F	BC	Addition of rooflights	22/01/2018
G	BC	'Do Not Scale' Removed	01/02/2018

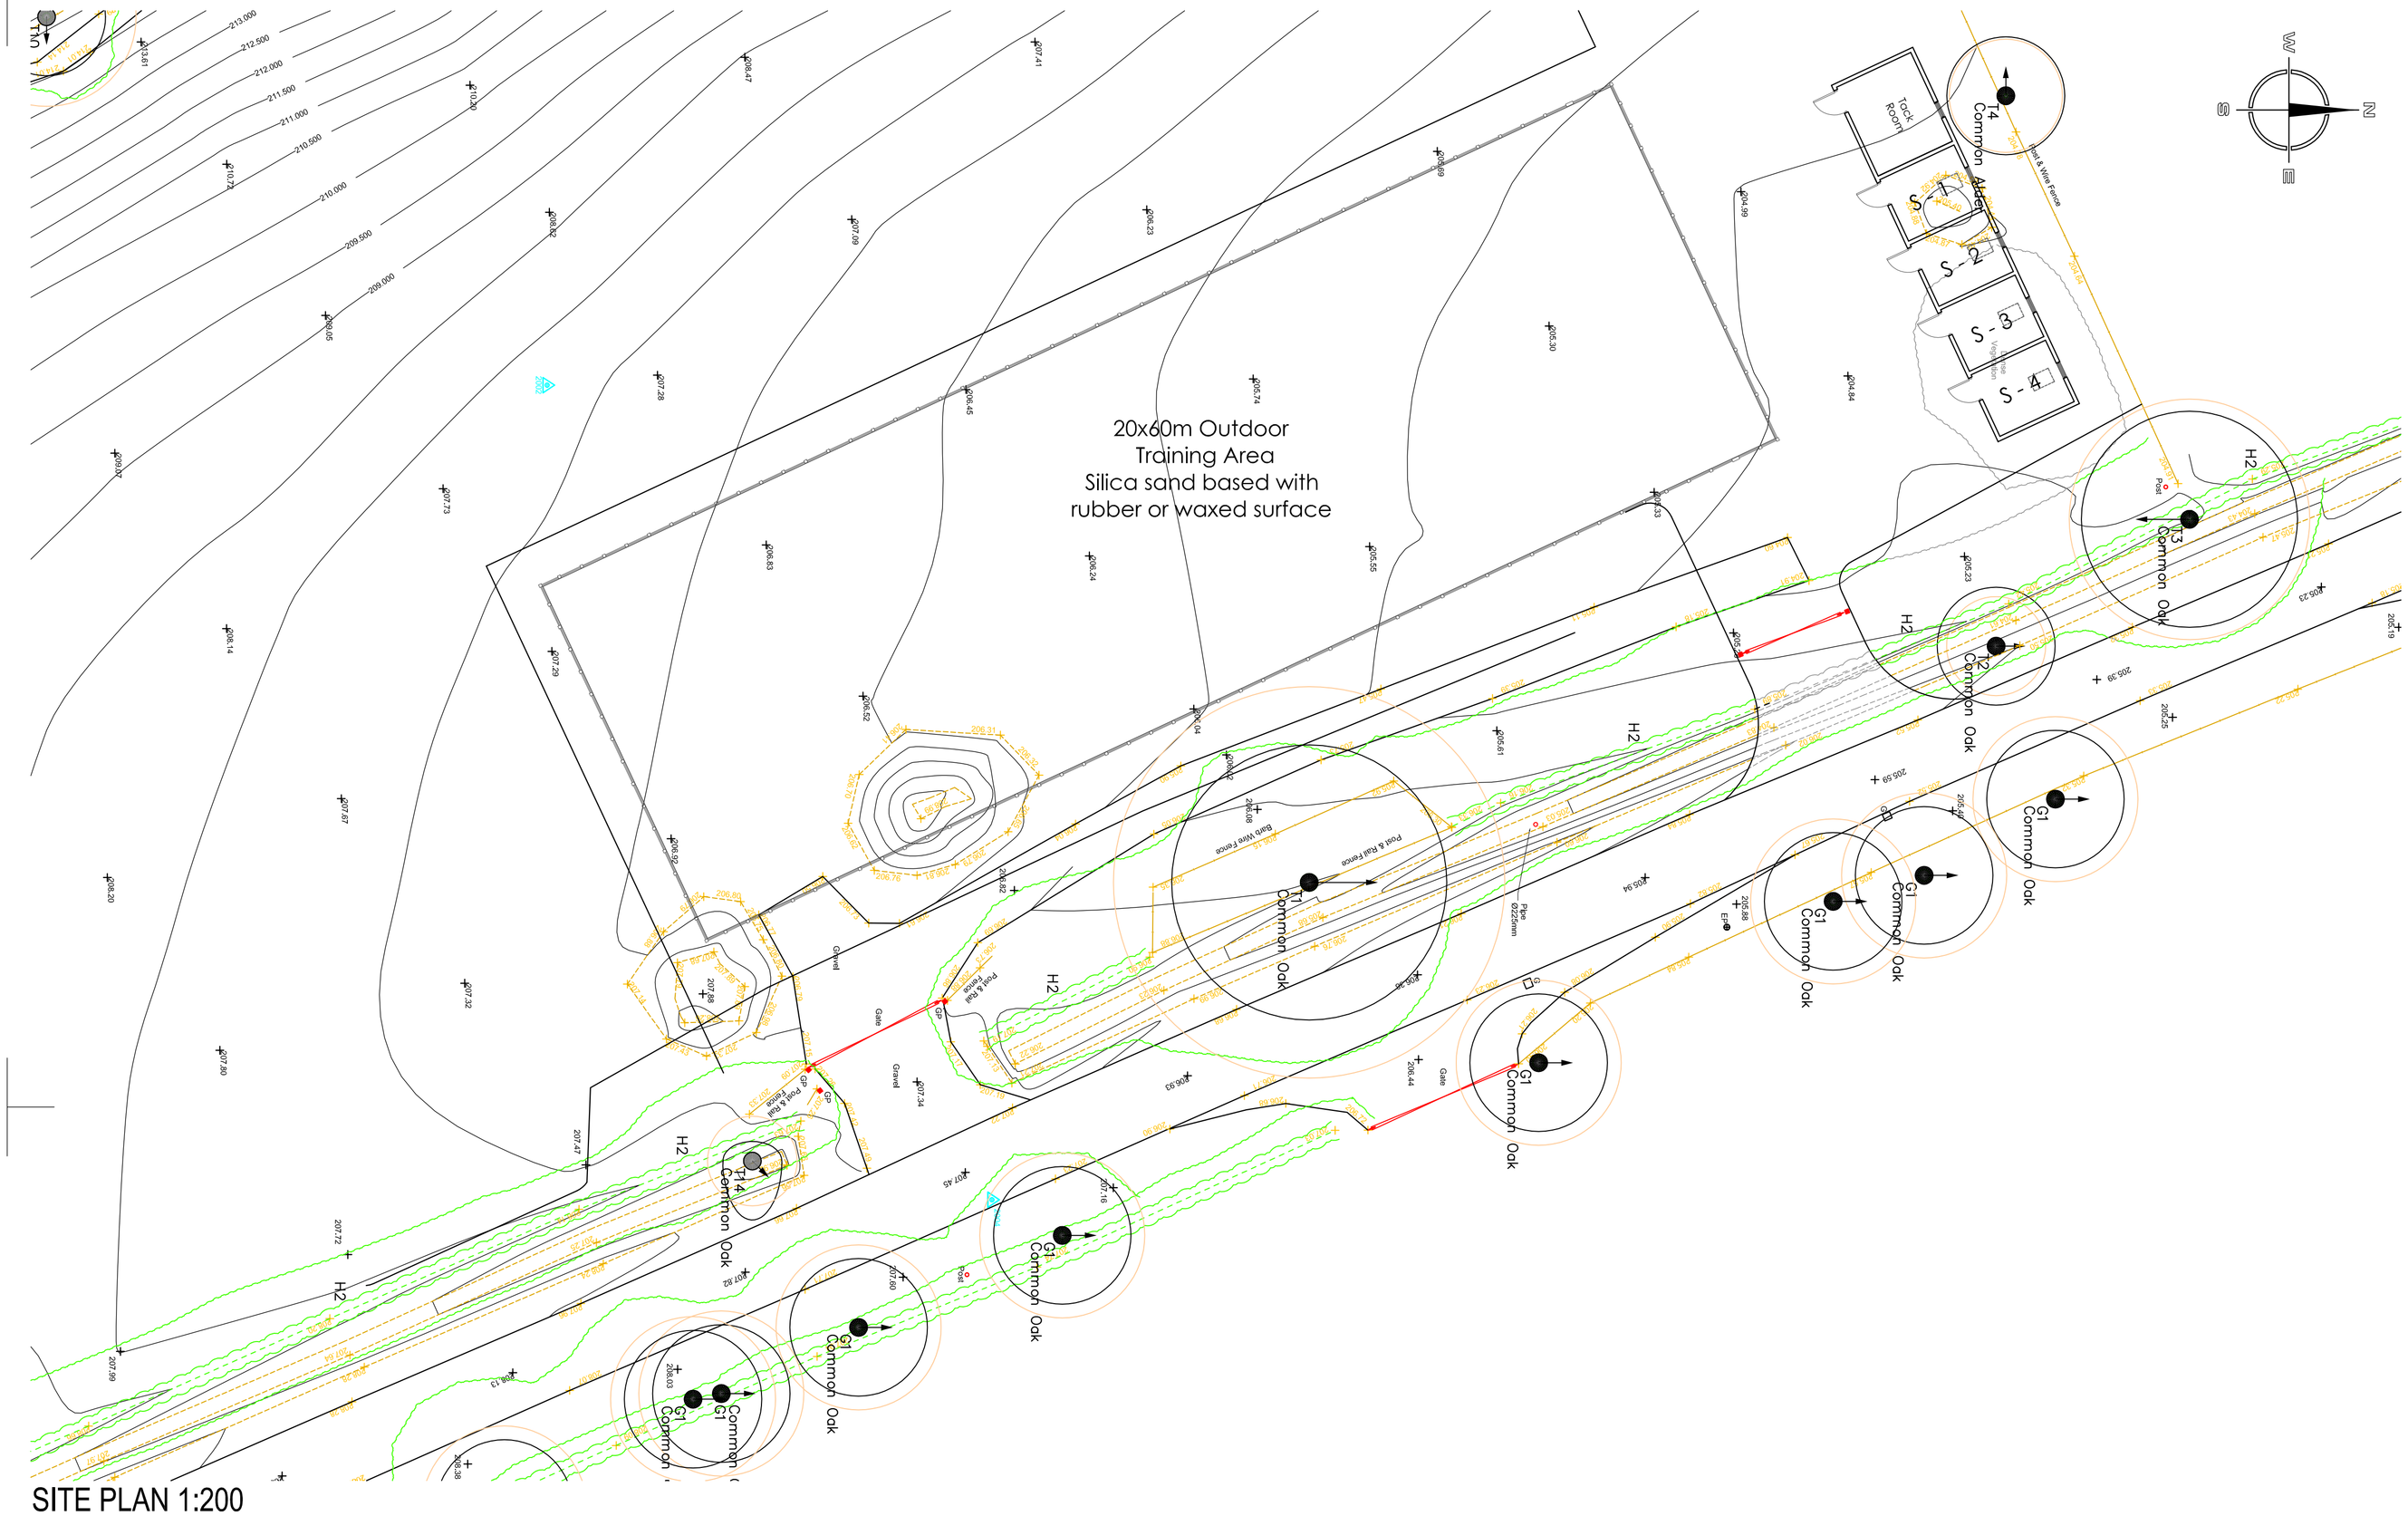

SITE PLAN 1:200


Ordnance Survey © Crown copyright 2016 All rights reserved. Licence number 100051789

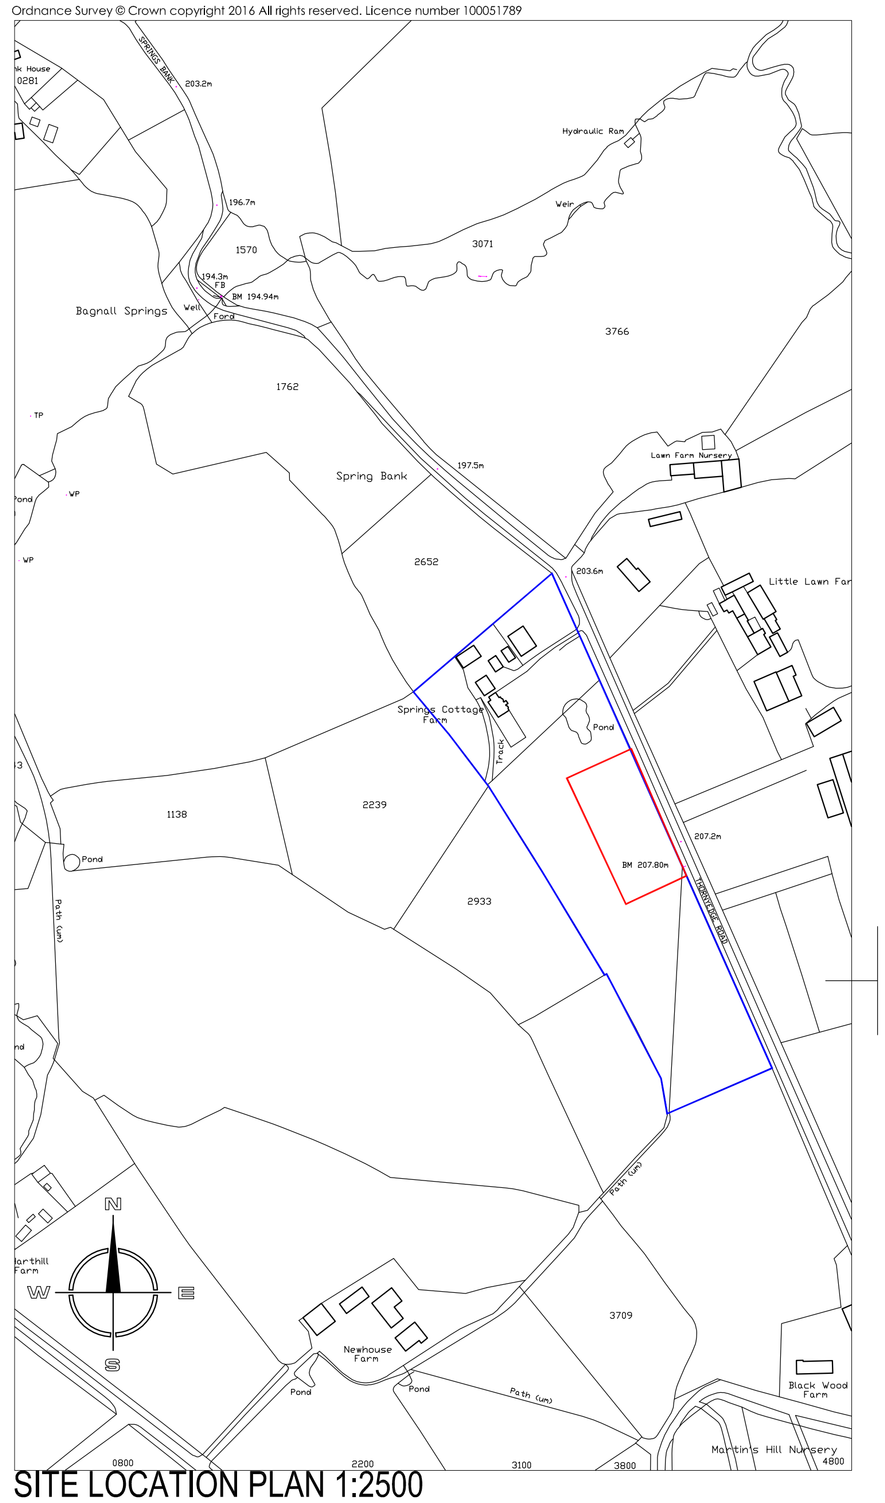

SITE LOCATION PLAN 1:2500




SIDE ELEVATION 1:50

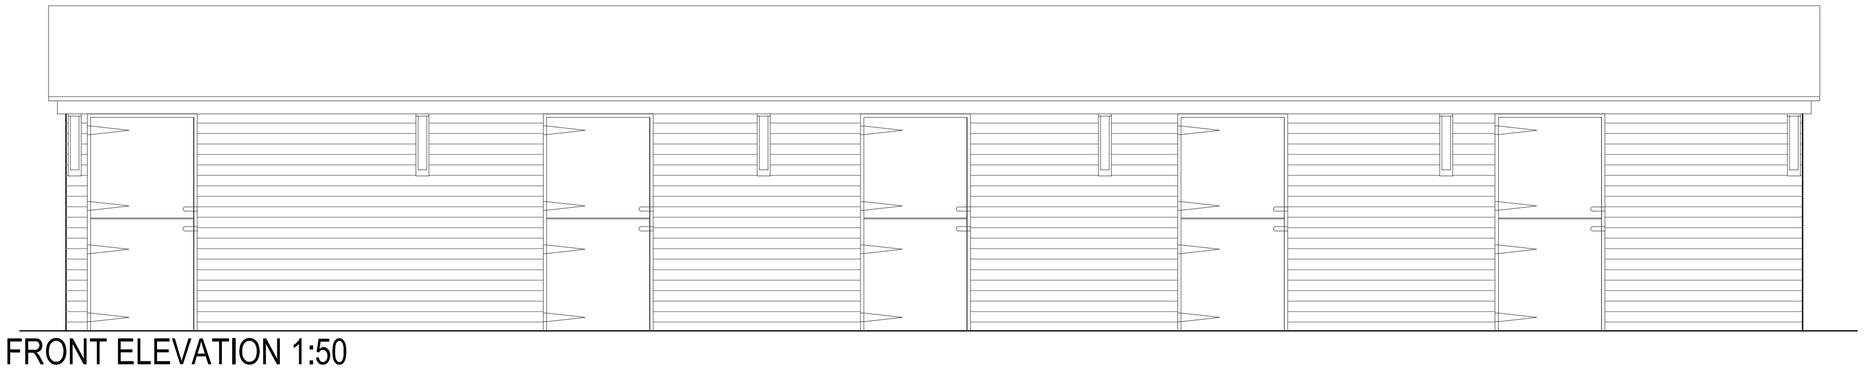

FRONT ELEVATION 1:50



SIDE ELEVATION 1:50

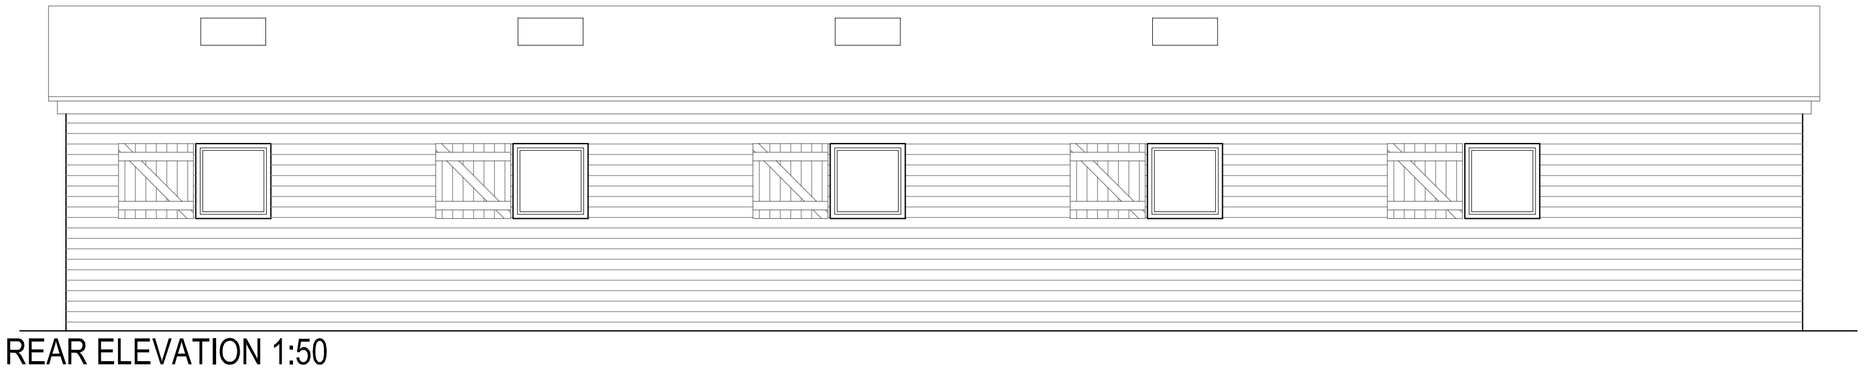

REAR ELEVATION 1:50

Hewitt&Carr Architects
A: 2-4 Cross Street I Cheadle I Staffordshire I ST10 1NP
T: 01538 756888
E: enquiries@hcarchitects.co.uk
W: www.hcarchitects.co.uk

Client
Mr L Pearson

Project
New Build Stables
Spring Cottage Farm

Title
Site Location Plan, Site Plan & Elevations

Status
Planning

Date May 2017 Drawn

Scale @A1 as stated Checked

Project No 00406 Drawing No. PL(0)22 Rev G

File Path: H:\REF