

Ordnance Survey © Crown copyright 2021 All rights reserved. Licence number 100051789

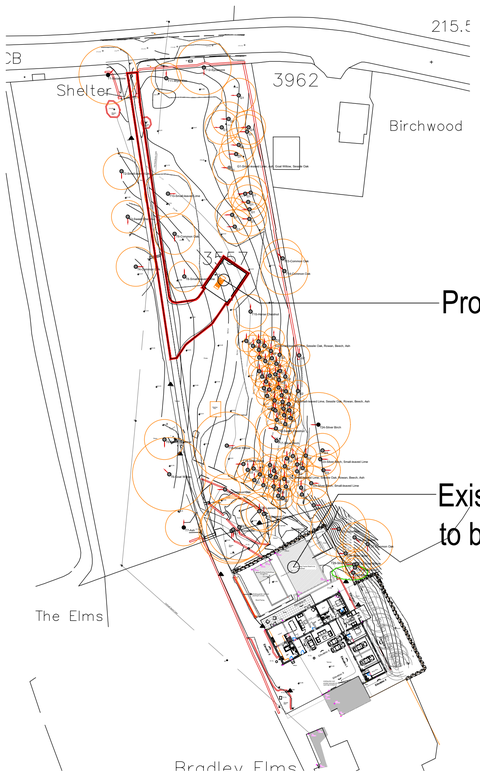

Proposed Tractor Shed

Existing Tractor Shed
to be demolished (previous approval)

SITE LOCATION PLAN Scale 1:1250

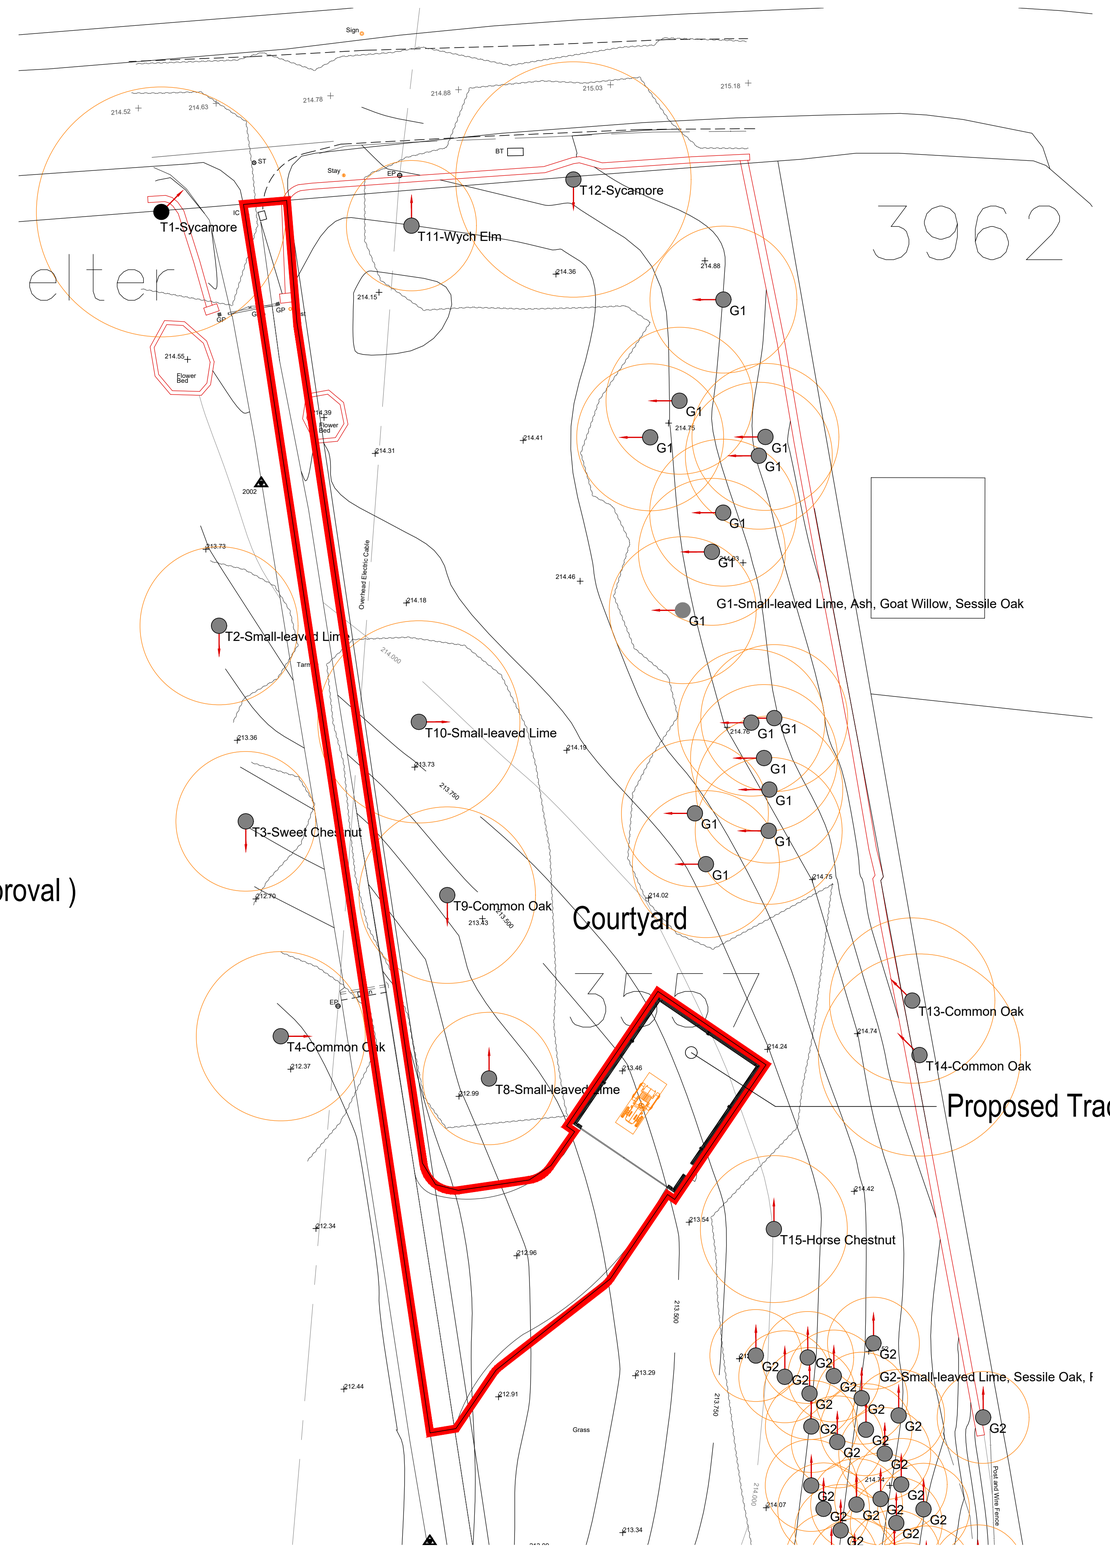

BLOCK PLAN Scale 1:200

Hewitt&CarrArchitects
A: DaisyBank House I 17-19 Leek Road I Cheadle I ST10 1JE
T: 01538 756888
E: enquiries@hcarchitects.co.uk
W: www.hcarchitects.co.uk

Proposed Replacement Tractor Shed

Bradley Elms Farm, Cheadle Rd, Alton

Site Location Plan and Block Plan
As Proposed

Planning

Nov 22 DD

1 : 1250 and 1: 200 @ A1

AL(0)11

Planning

File Ref: H:\EFF