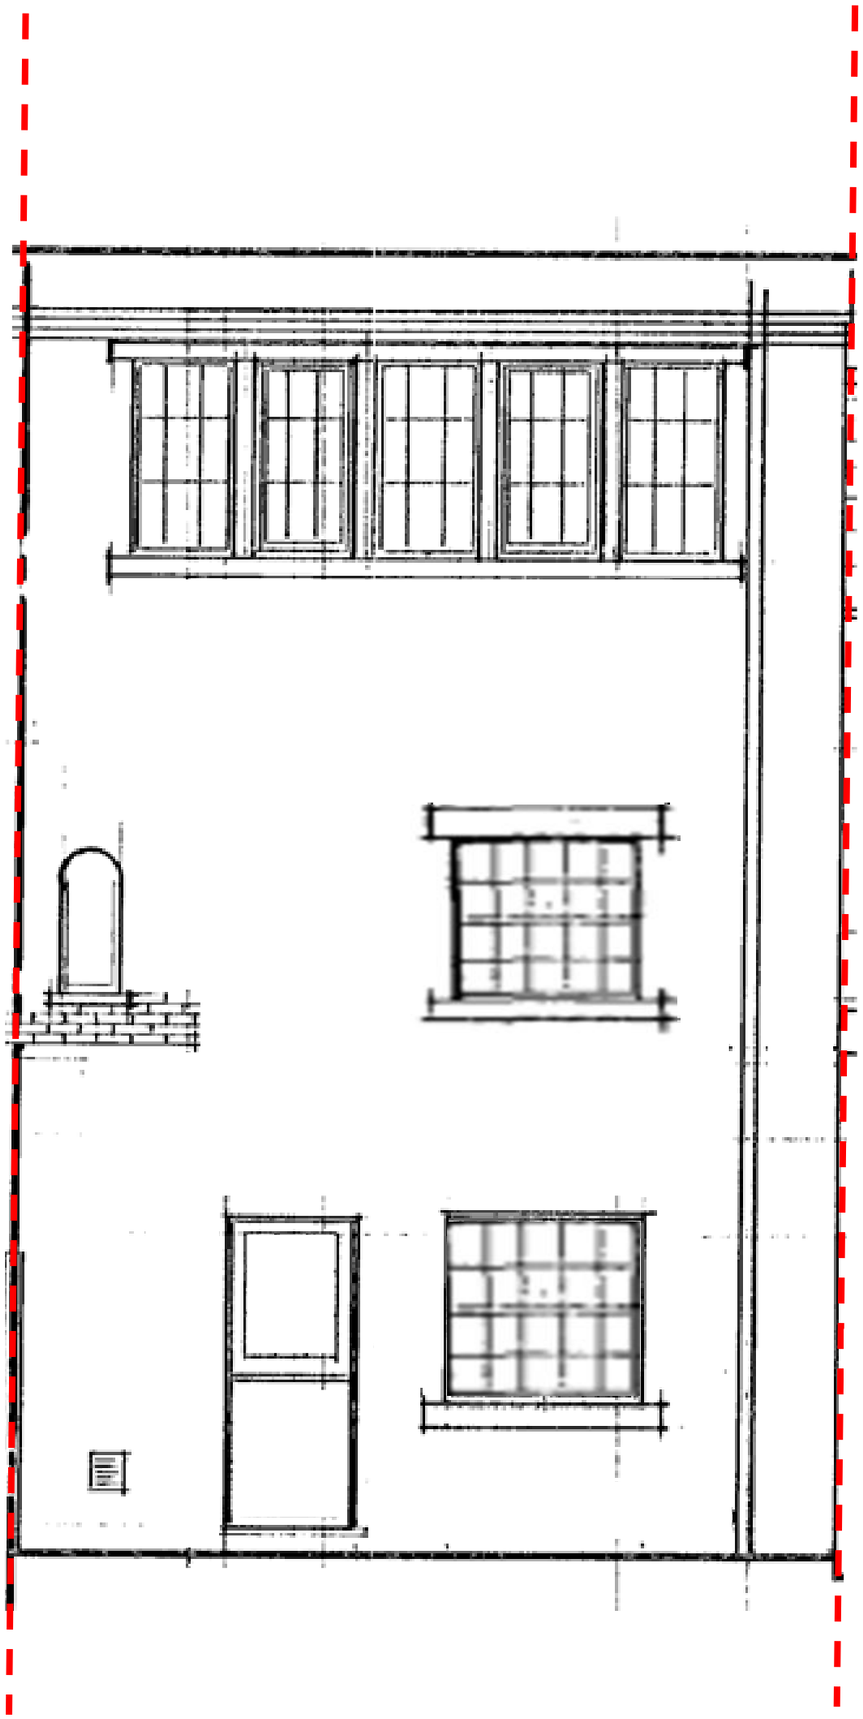

44 King Street, Leek, ST13 5NW

Existing and proposed rear elevations

Scale: 1:50 (@ A3)