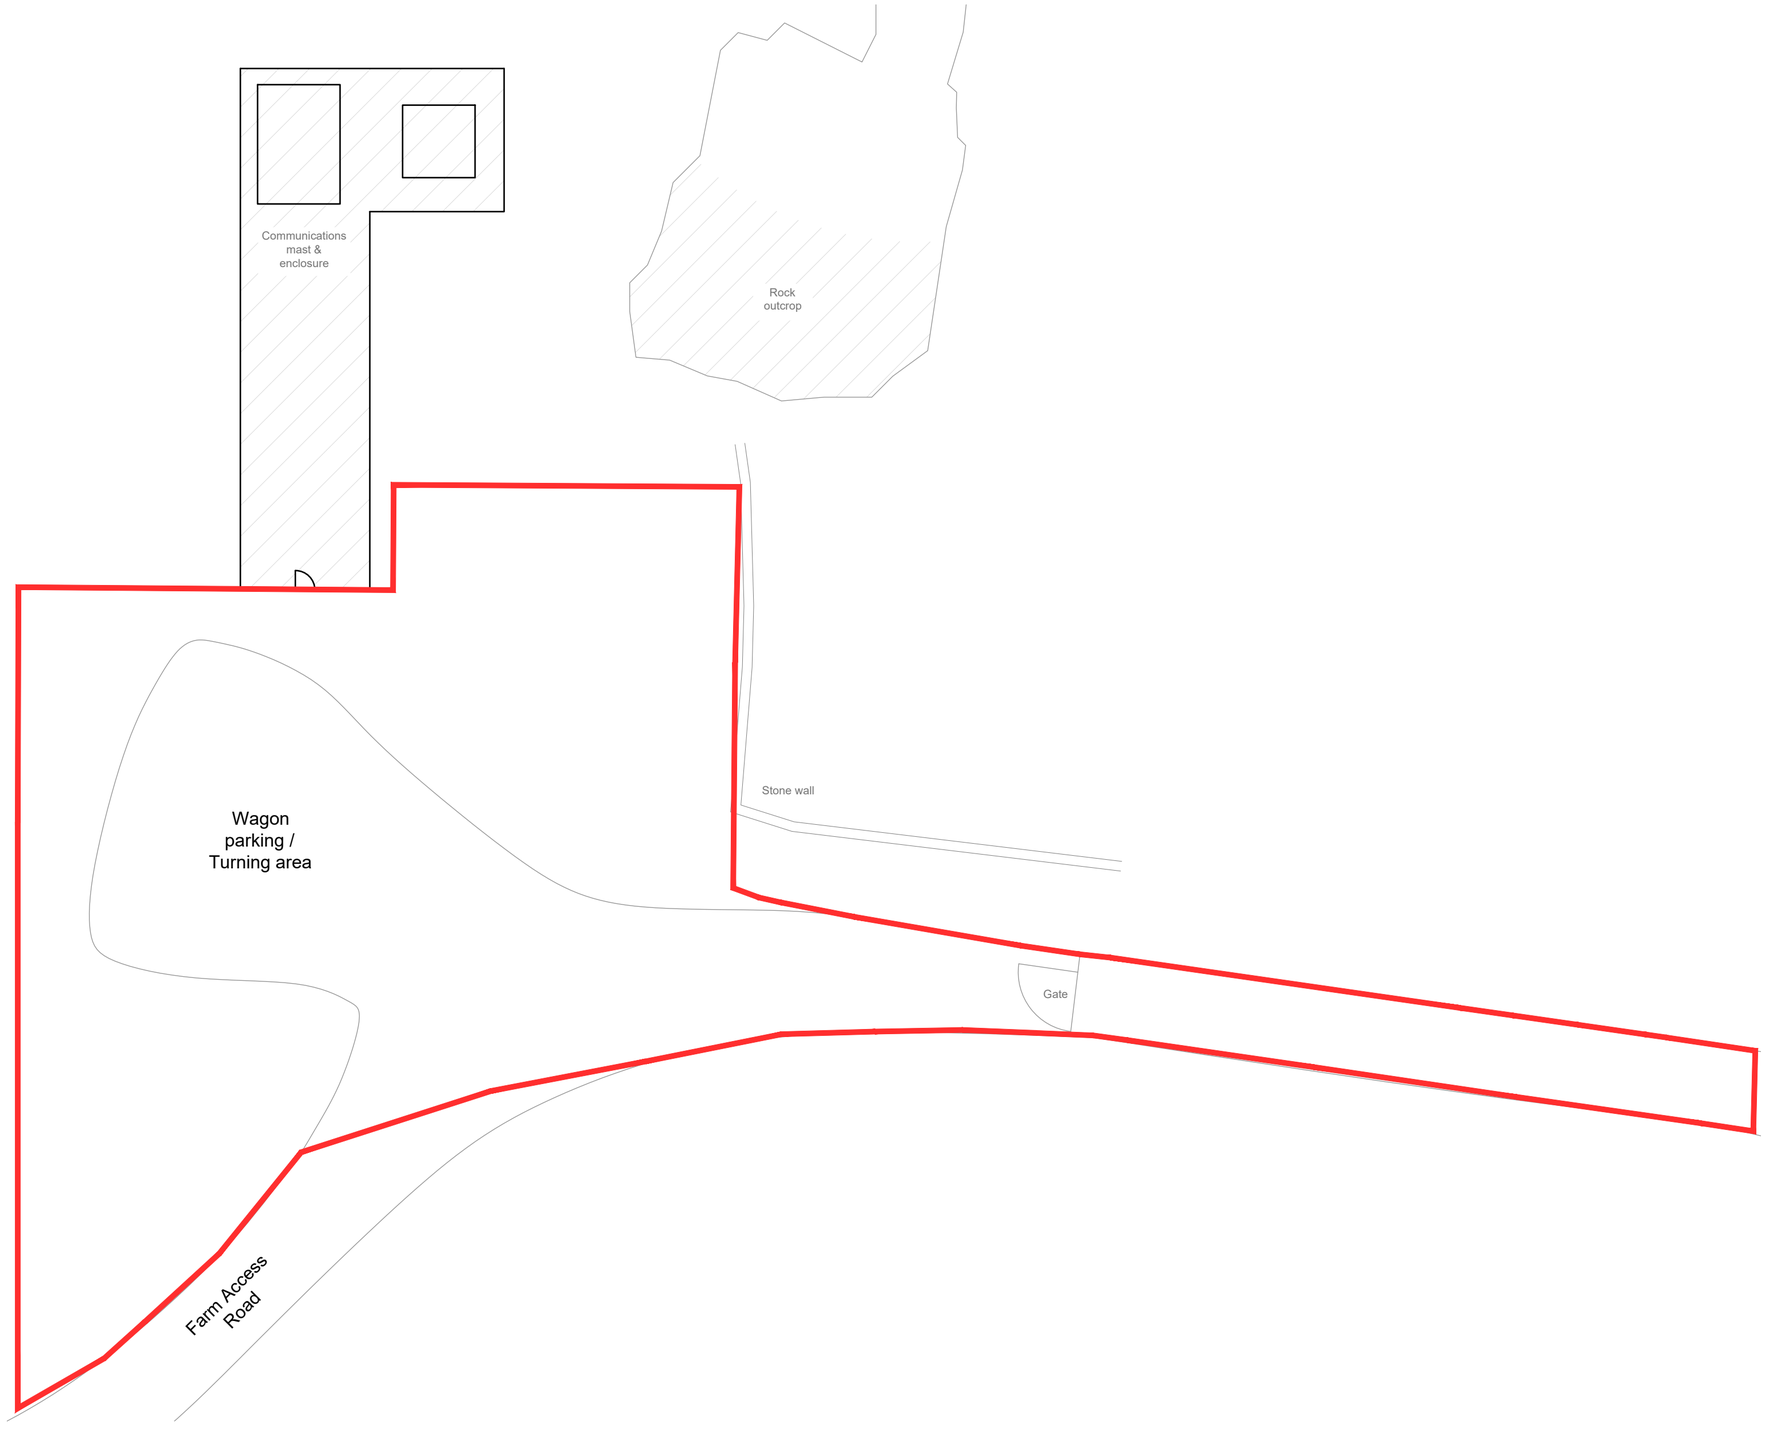

Rev A. (10/01/23) - Drawing scale altered.

Project: 129 Wickenstone Farm, New Street, Biddulph Moor, ST8 7NW.

Date: 27.10.22

Drawing Title: Existing - Site plan

Drawing Scale: 1/200 @ A2

Drawing Ref: 0187-E05A

1:200 2m| 4m| 6m| 8m| 10m| 12m| 14m| 16m| 18m| 20m| 21m|

Ben Grant Building Design
Architectural drawings and design service
SURVEY | PLANNING | CONSTRUCTION
07539 726 976
bengrantbuildingdesign.co.uk