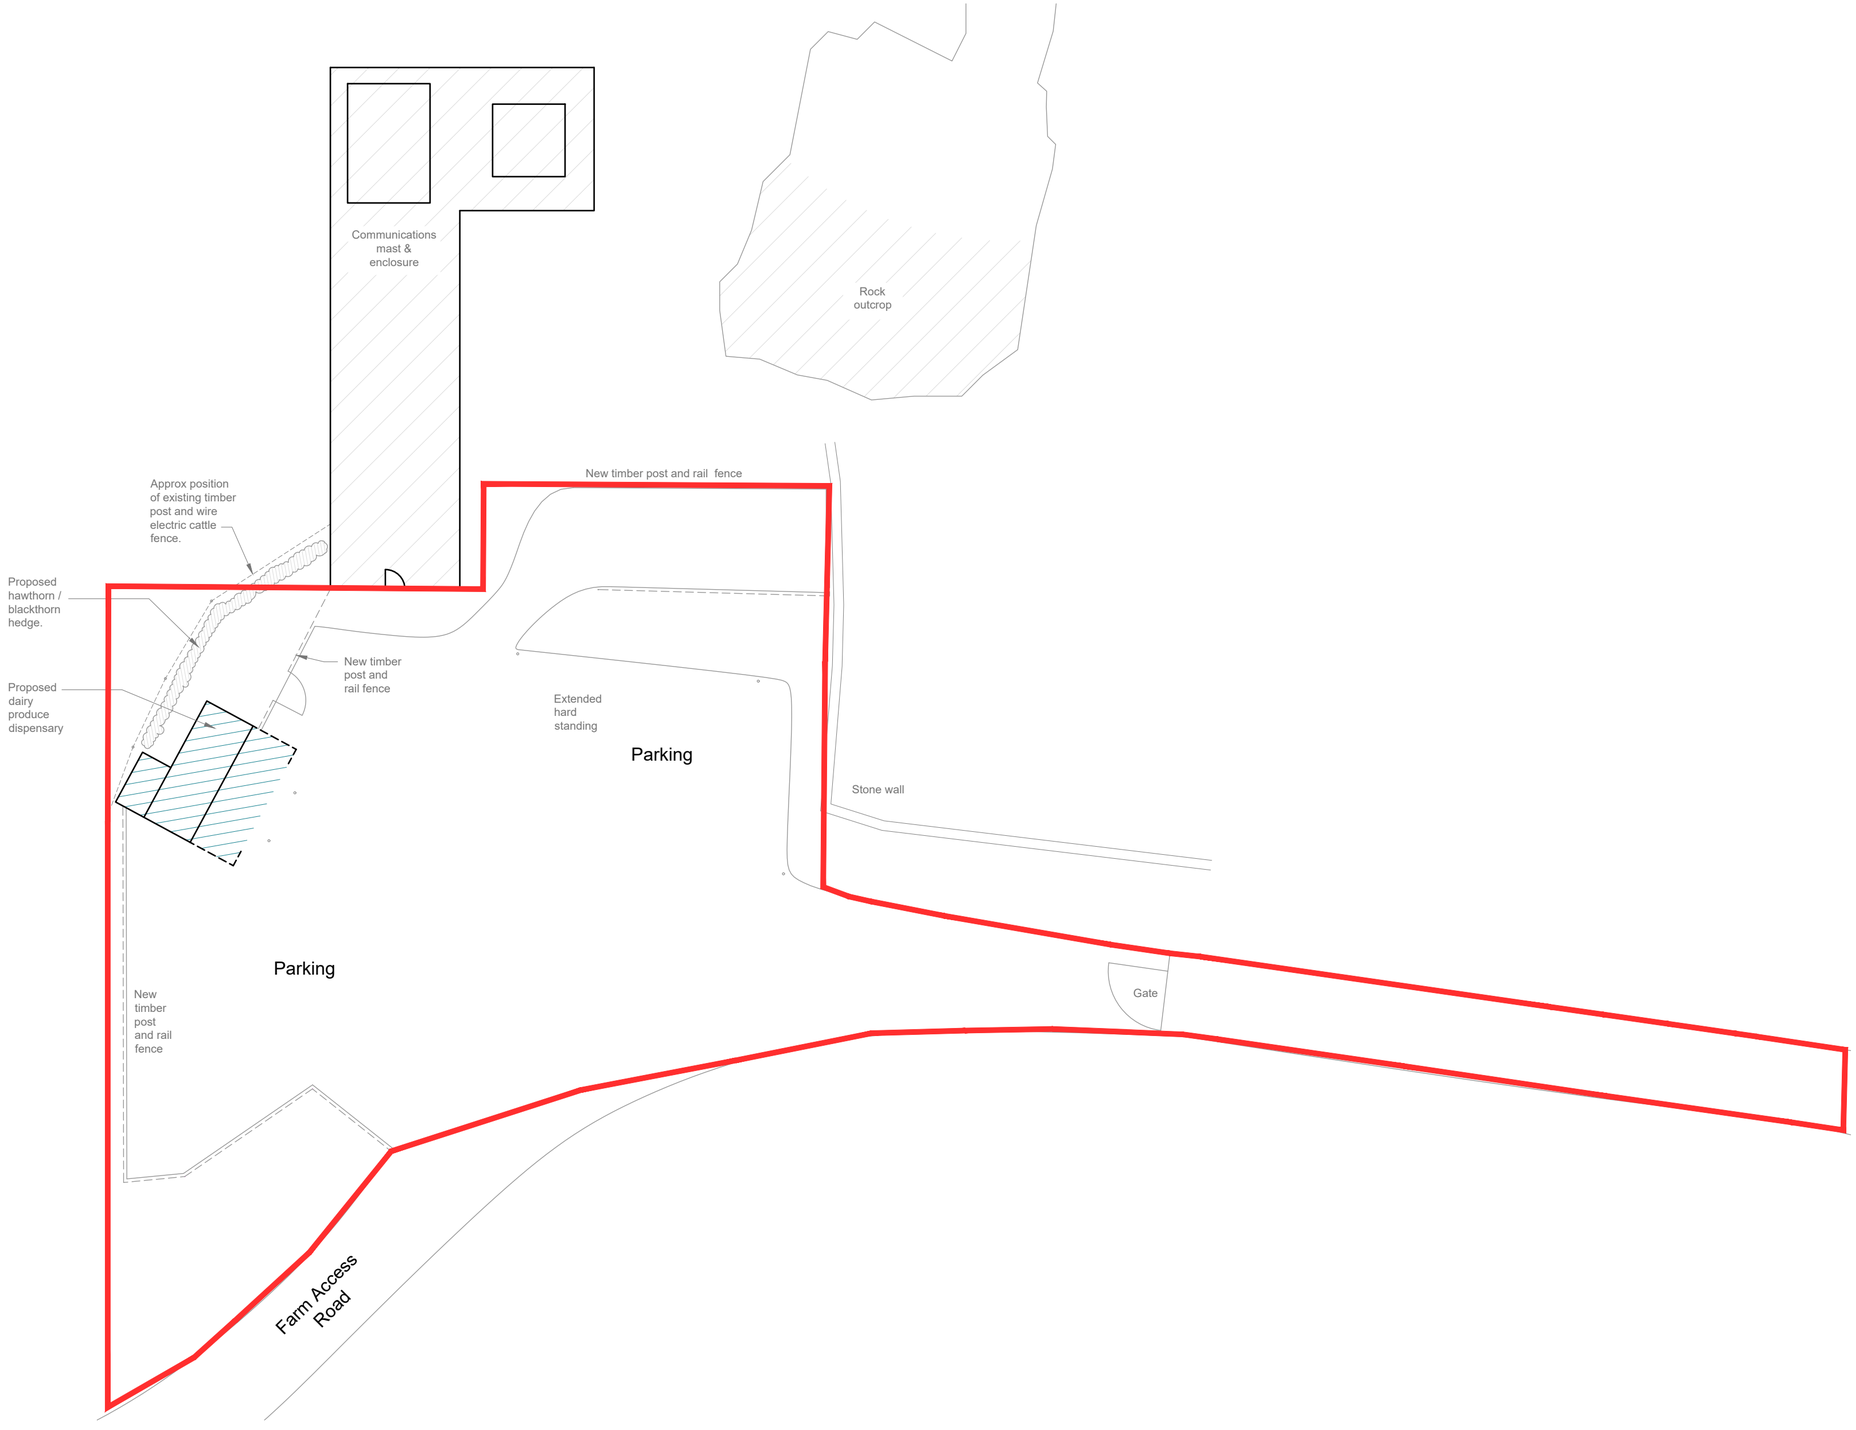

Rev A. (10/01/23) - Drawing scale altered.

Project: 129 Wickenstone Farm, New Street, Biddulph Moor, ST8 7NW.

Date: 27.10.22

Drawing Title: Proposed - Site plan

Drawing Scale: 1/200 @ A2

Drawing Ref: 0187-P05A

Ben Grant Building Design
Architectural drawings and design service
SURVEY | PLANNING | CONSTRUCTION
07539 726 976
bengrantbuildingdesign.co.uk