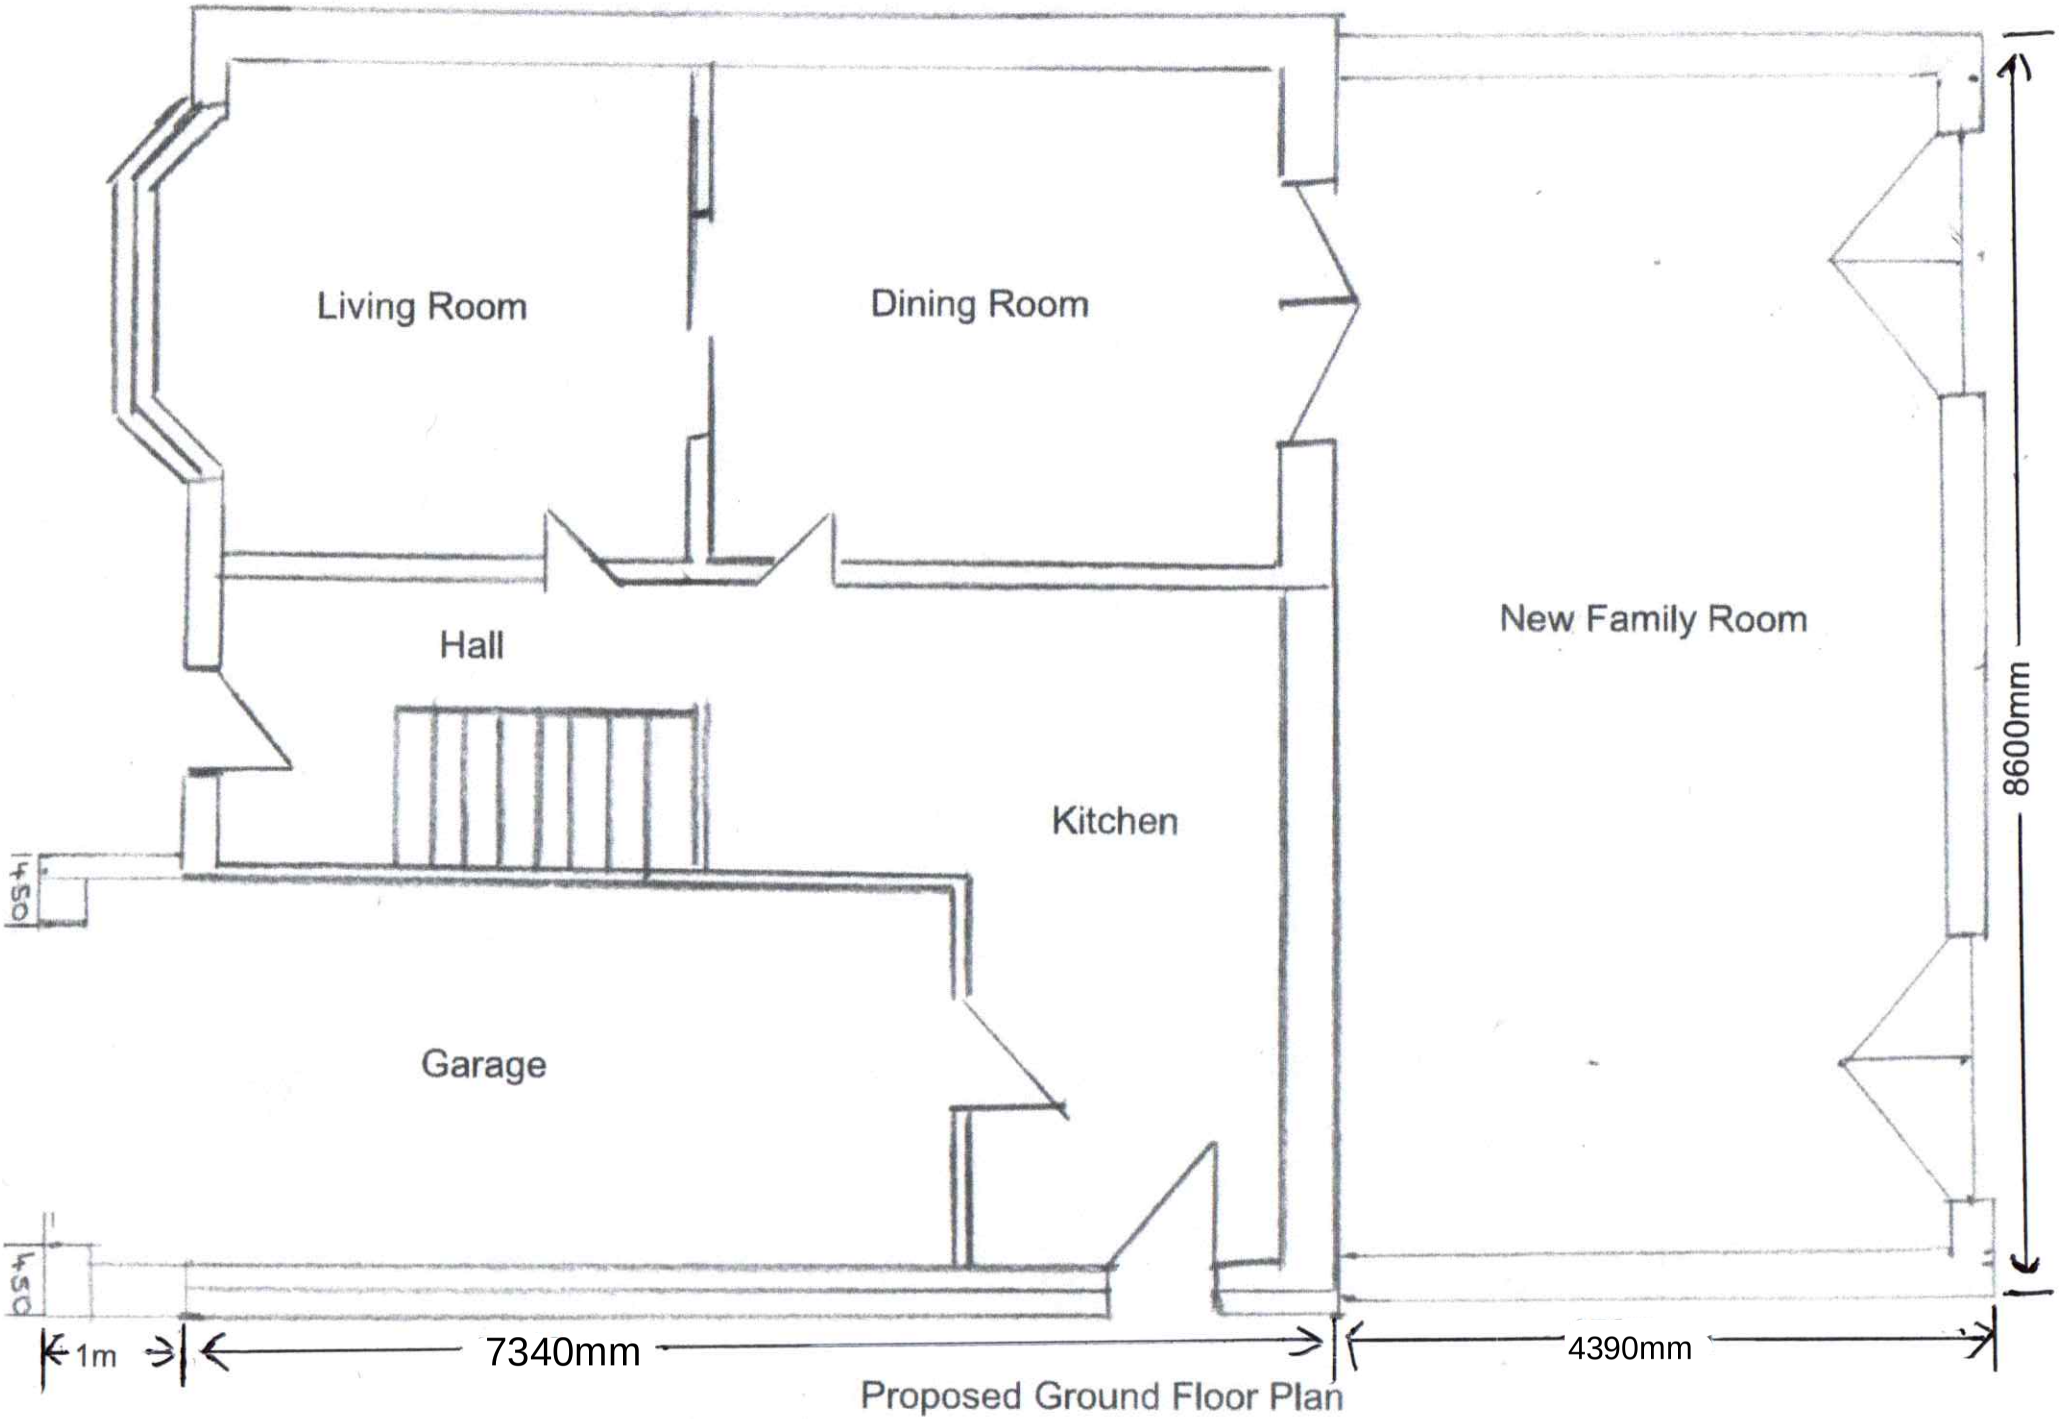


Proposed Ground Floor Plan

Scale: 1:50 A4