


Block Plan

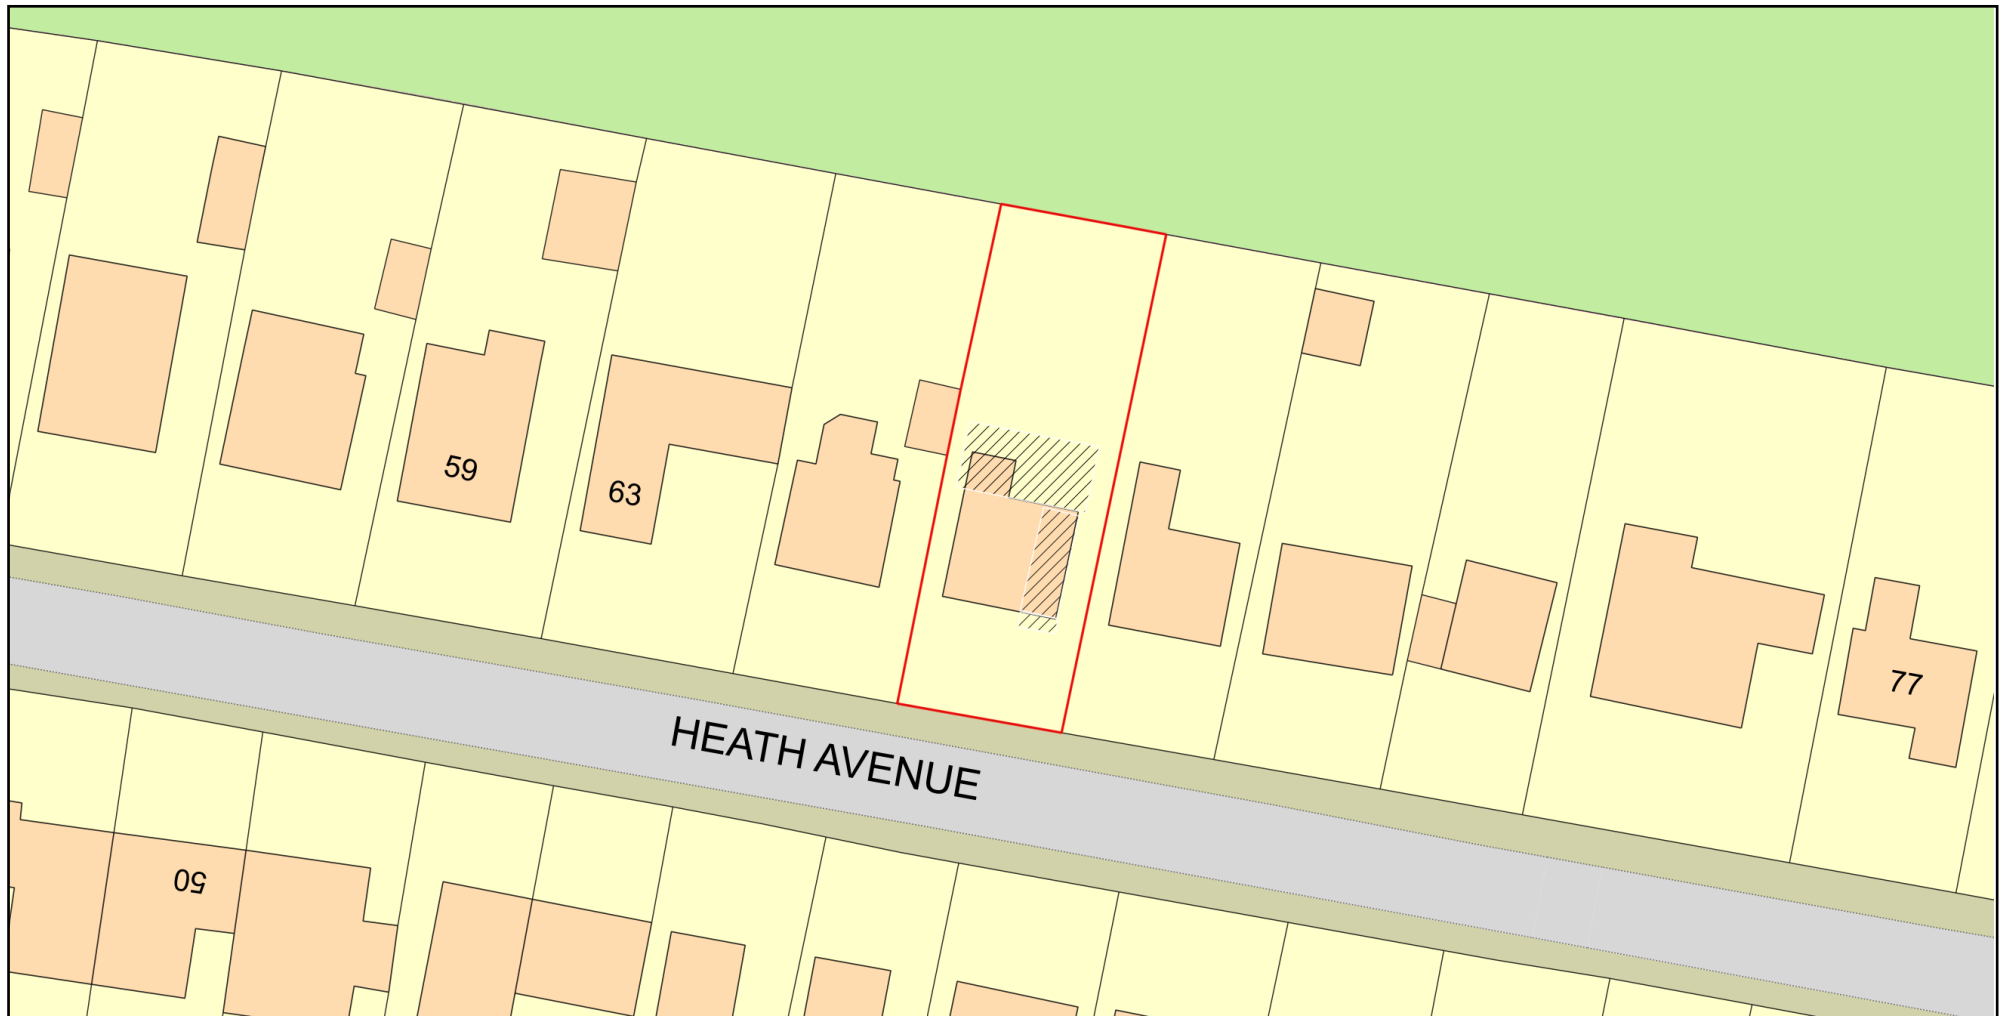

0 20
Metres



Plan Produced for: Miss E Machin

Date Produced: 28 Dec 2022

Plan Reference Number: TQRQM22362113551797

Scale: 1:500 @ A4

© Crown copyright and database rights 2021 OS 100042766