
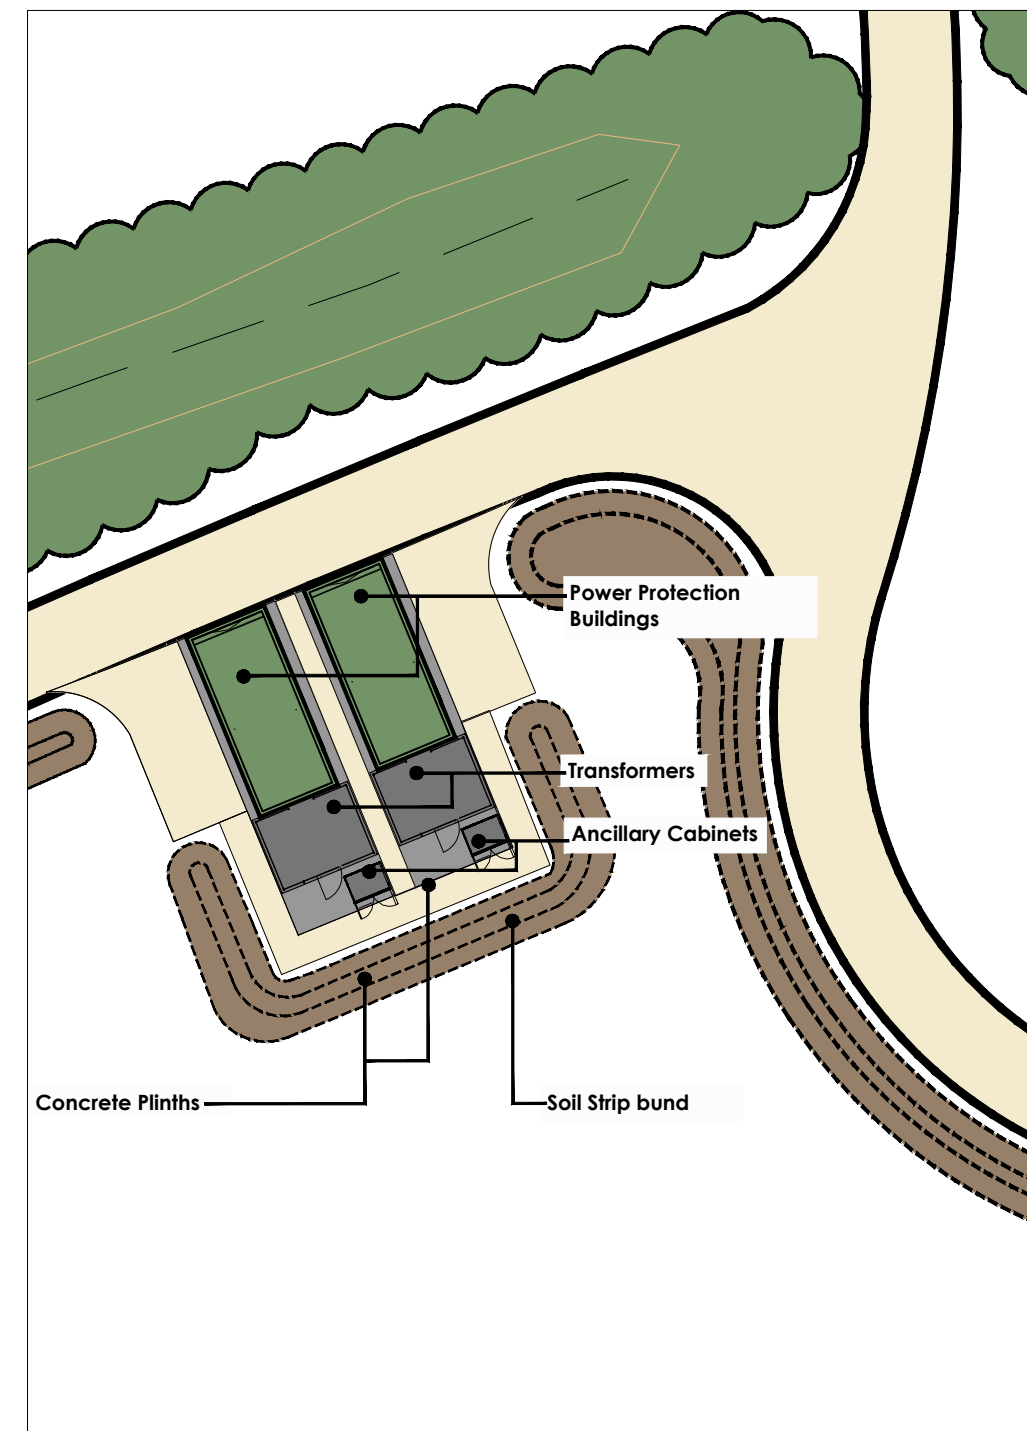


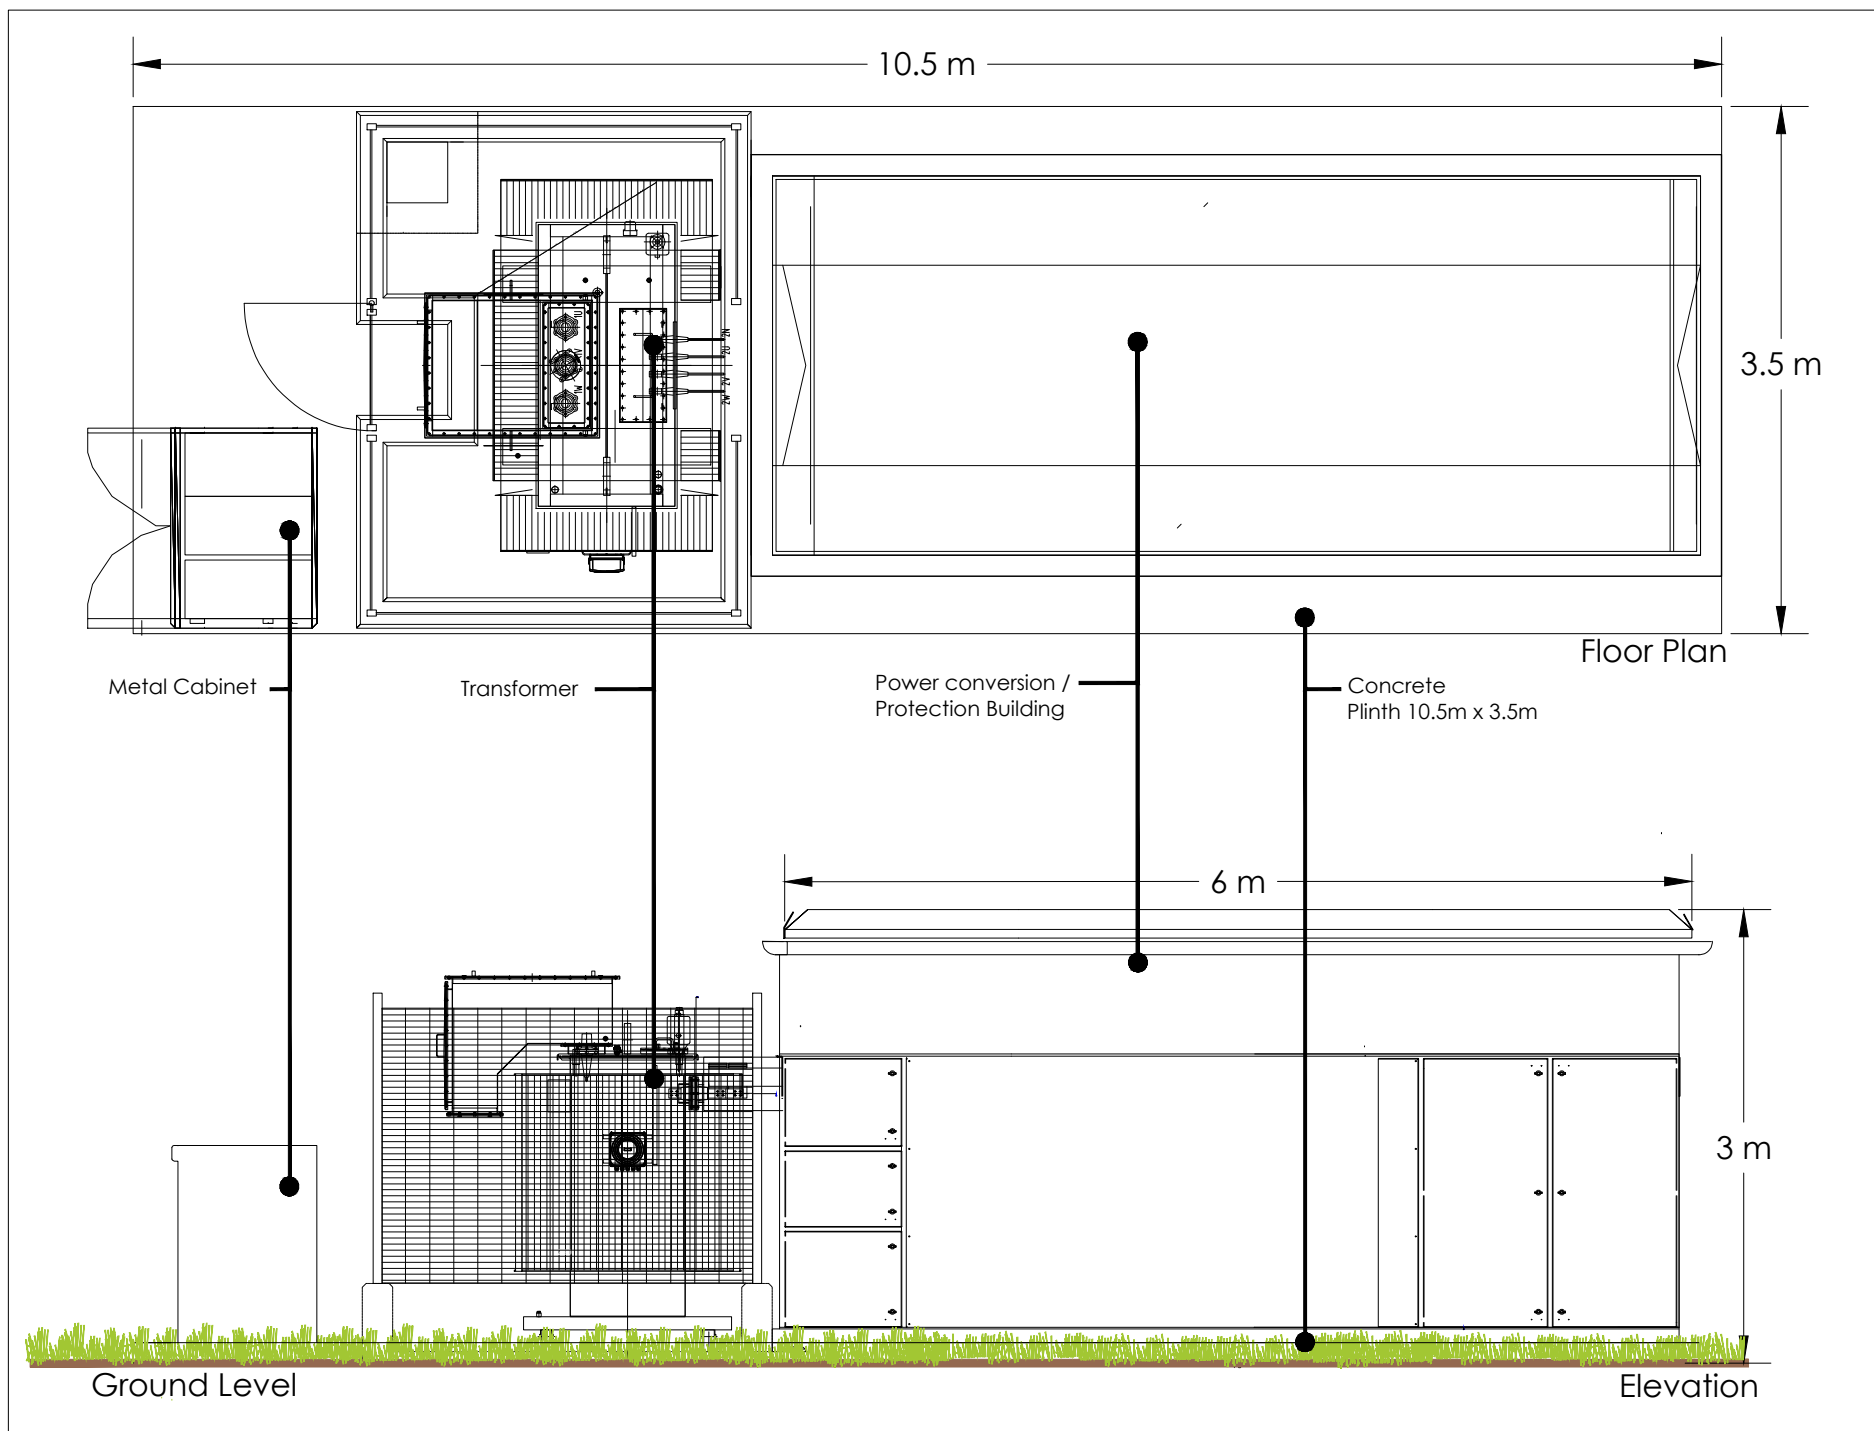

rev: A	date: 12-01-23	details: (JLB) Additional layout information added
 Planning & Environmental Ltd.		
client: Novus R S Ltd		
project: Blythe House Farm		
title: Indicative Transformer		
scale: 1:500	date: 10/02/22	drawn by: JLB
checked by:	size: A3	
Project ref: 315	dwg no: BF-315-17-8	rev: A