
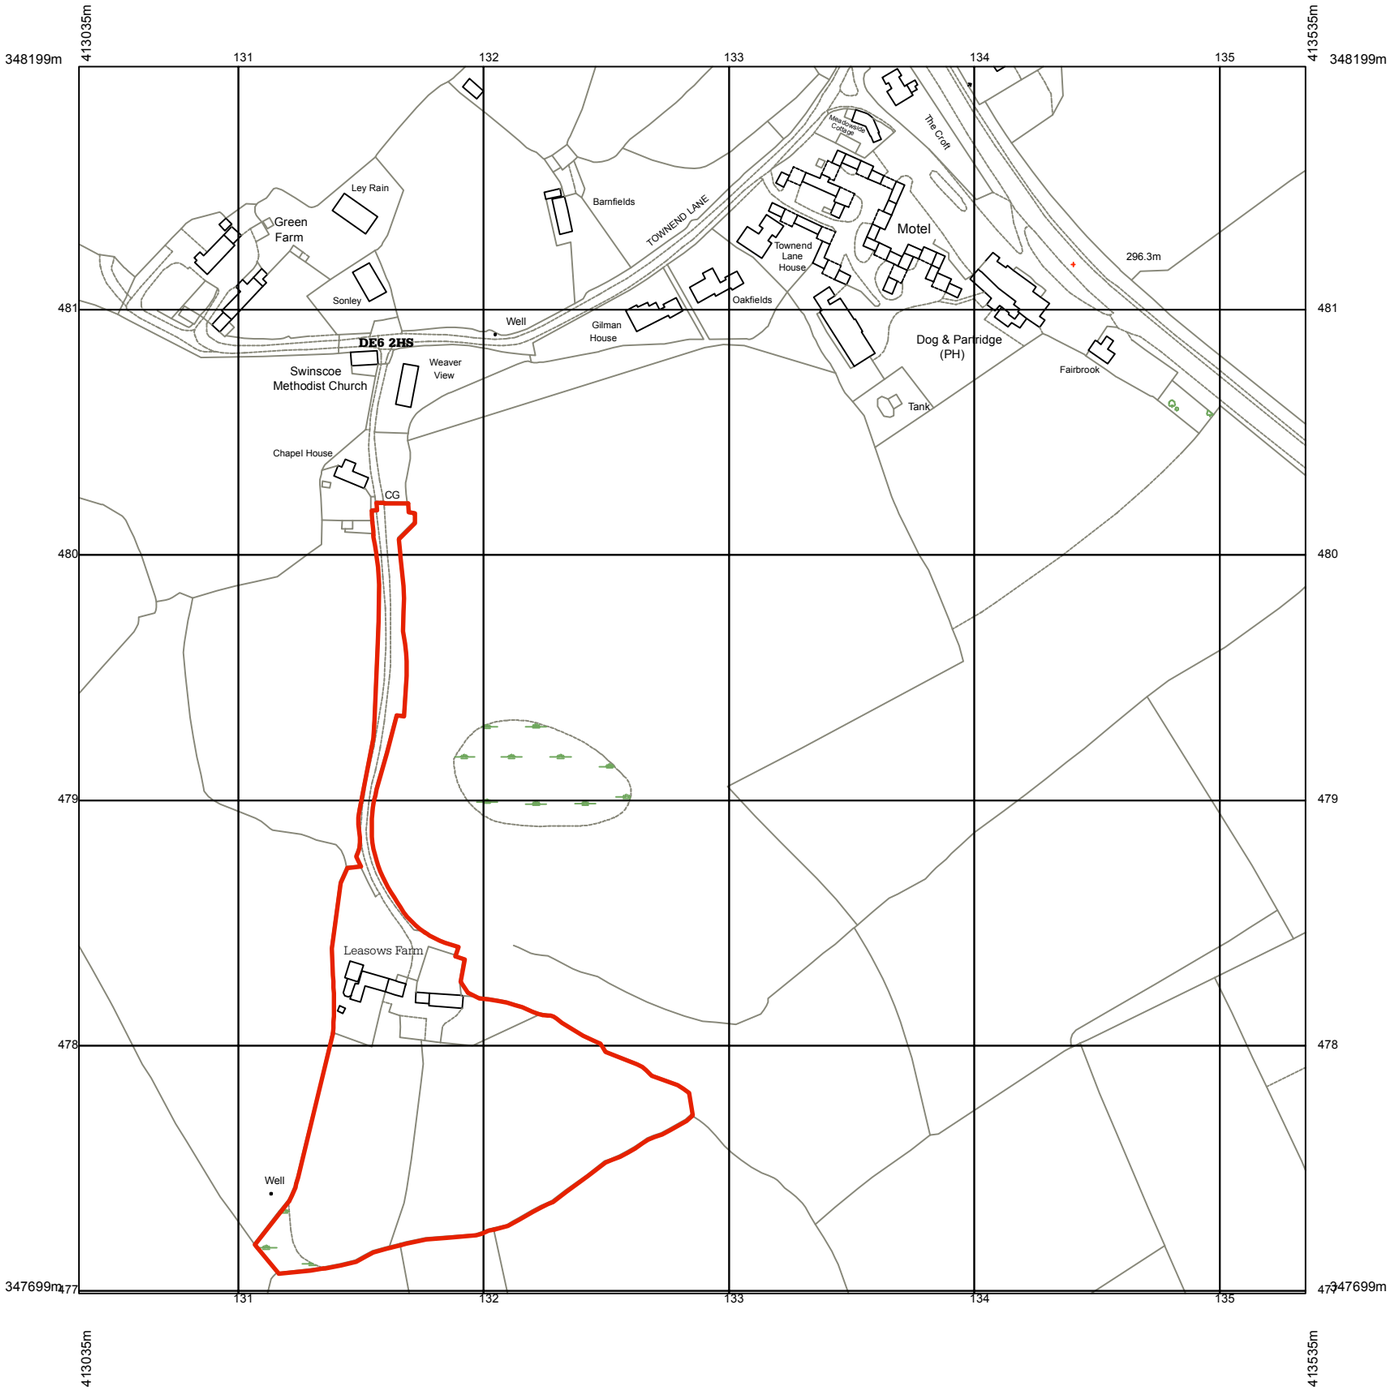


1 Site Location Plan
Scale: 1:2500

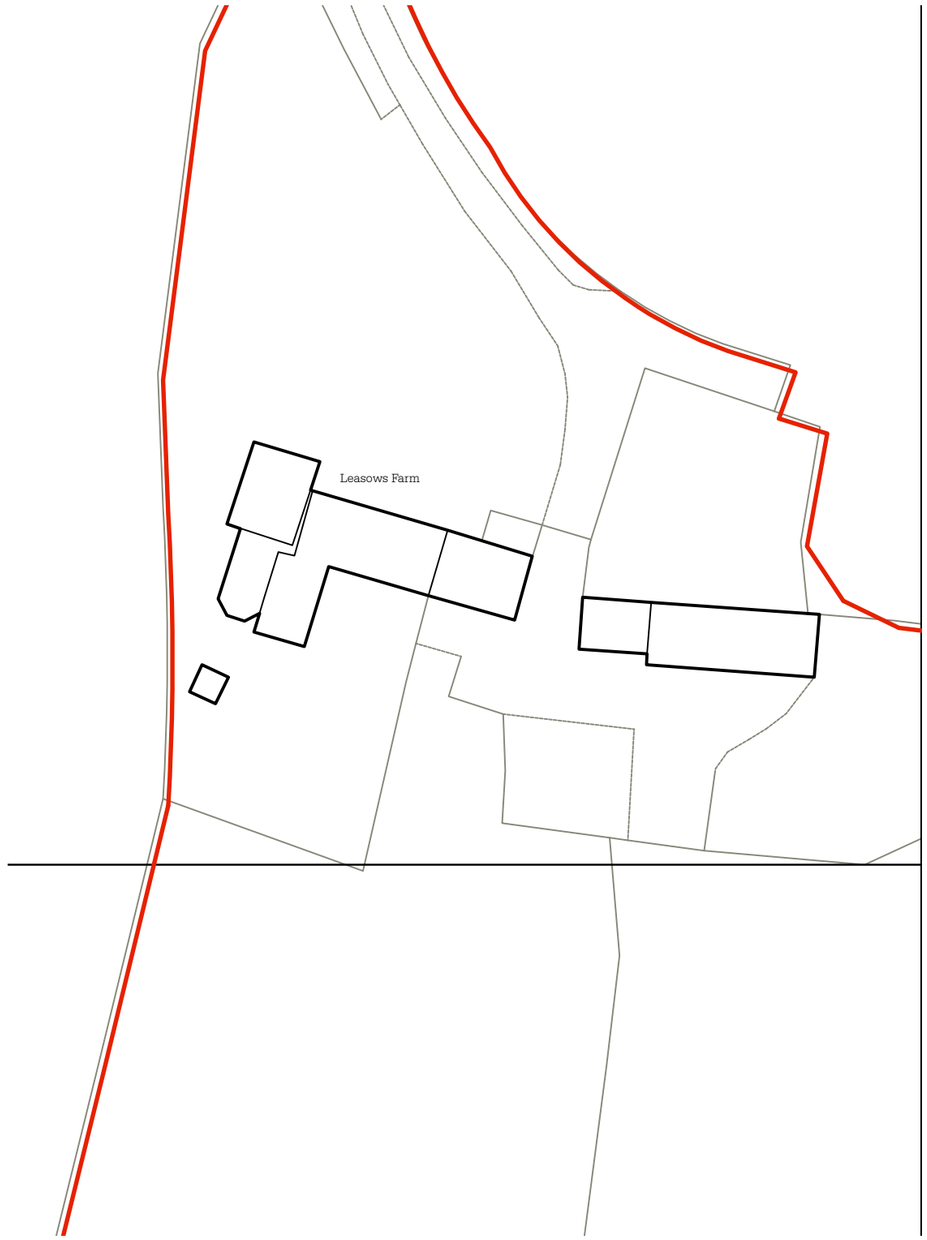

2 Site Block Plan
Scale: 1:500

Studio Webb
ARCHITECTS LIMITED
Bradley Suite, Ednaston Park, Painters Lane, Ashbourne, DE6 3FA

T : +44 (0)00 0000 0000

E : info@studio-webb.co.uk
W : www.studio-webb.co.uk

FOR
Leasows Farm

SCALE / PAPER SIZE
Noted / A3

5m 10m 15m 20m 25m 37.5m 50m
20m 40m 60m 80m 100m 150m 200m

This drawing is the property of Studio Webb Architects Ltd. Copyright is reserved & this drawing is issued on the condition that it is not copied, reproduced, retained or disclosed to any unauthorised person, either wholly or in part, without our consent. Check all dimensions on site. If in any doubt, contact the author.

N

REV	DATE	REVISION NOTES
-	-	-
-	-	-
-	-	-
-	-	-
-	-	-
-	-	-

PROJECT NAME
Leasows Farm

DRAWING TITLE	PROJECT NO.	DRAWING NO.
Site Location Plan	**0000**	**S.00**
STATUS	DATE	REVISION
PLANNING	**11.2022**	**-**