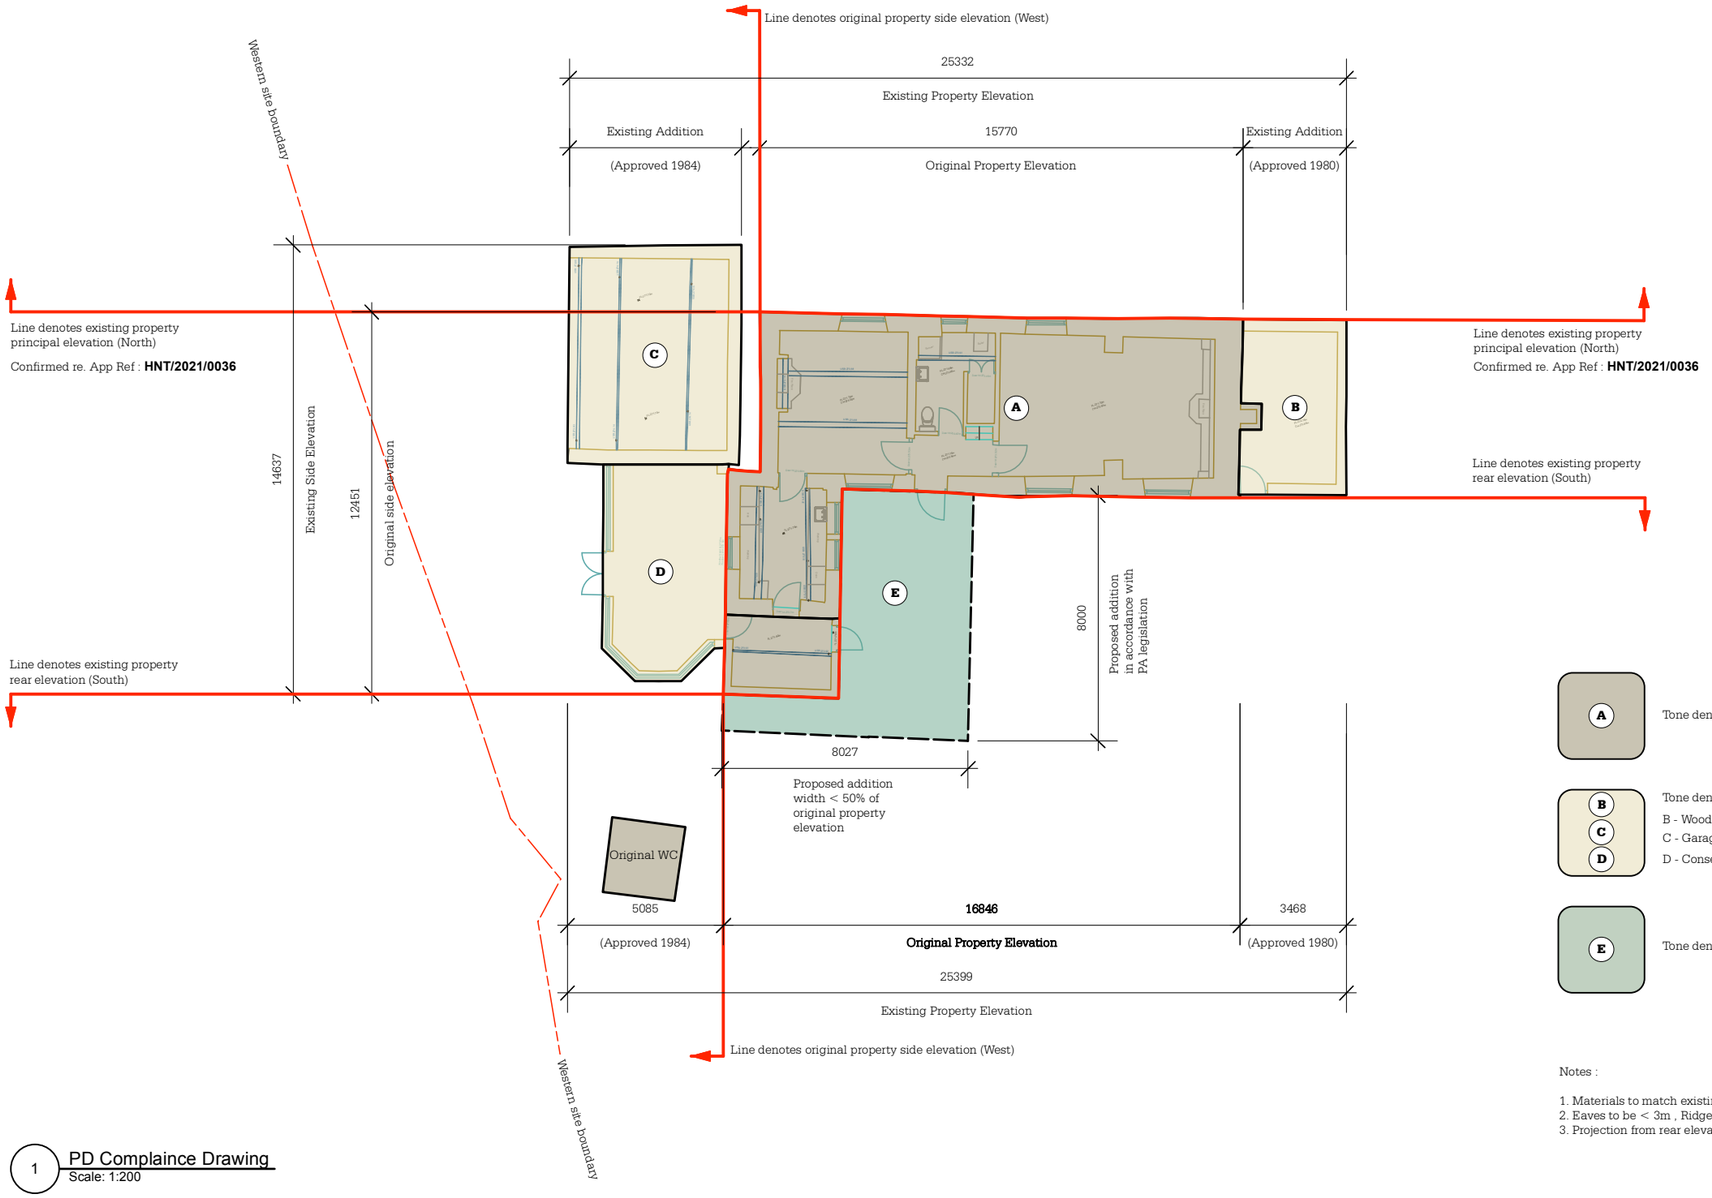


1 PD Complaince Drawing
Scale: 1:200

A — Tone denotes the original property

B, C, D — Tone denotes the existing additions to the original property
B - Wood store
C - Garage
D - Conservatory

E — Tone denotes extent of the proposed addition

Notes :

1. Materials to match existing building
2. Eaves to be < 3m , Ridge height < 4M
3. Projection from rear elevation 8m and width less than 50% of original rear elevation


**Studio Webb**
ARCHITECTS LIMITED
Bradley Suite, Ednaston Park, Painters Lane, Ashbourne, DE6 3FA

T : +44 (0)00 0000 0000

E : info@studio-webb.co.uk
W : www.studio-webb.co.uk


FOR
**Leasows Farm**

SCALE / PAPER SIZE
**1:200 / A3**

2m 4m 6m 8m 10m 15m 20m


This drawing is the property of Studio Webb Architects Ltd. Copyright is reserved & this drawing is issued on the condition that it is not copied, reproduced, retained or disclosed to any unauthorised person, either wholly or in part, without our consent. Check all dimensions on site. If in any doubt, contact the author.


N

| REV | DATE | REVISION NOTES |
|---|---|---|
| - | - | - |
| - | - | - |
| - | - | - |
| - | - | - |
| - | - | - |
| - | - | - |

PROJECT NAME
**Leasows Farm**

| DRAWING TITLE | PROJECT NO. | DRAWING NO. |
|---|---|---|
| **PA Compliance Plan** | **0000** | **PA.00** |
| STATUS | DATE | REVISION |
| **PLANNING** | **01.2023** | **-** |