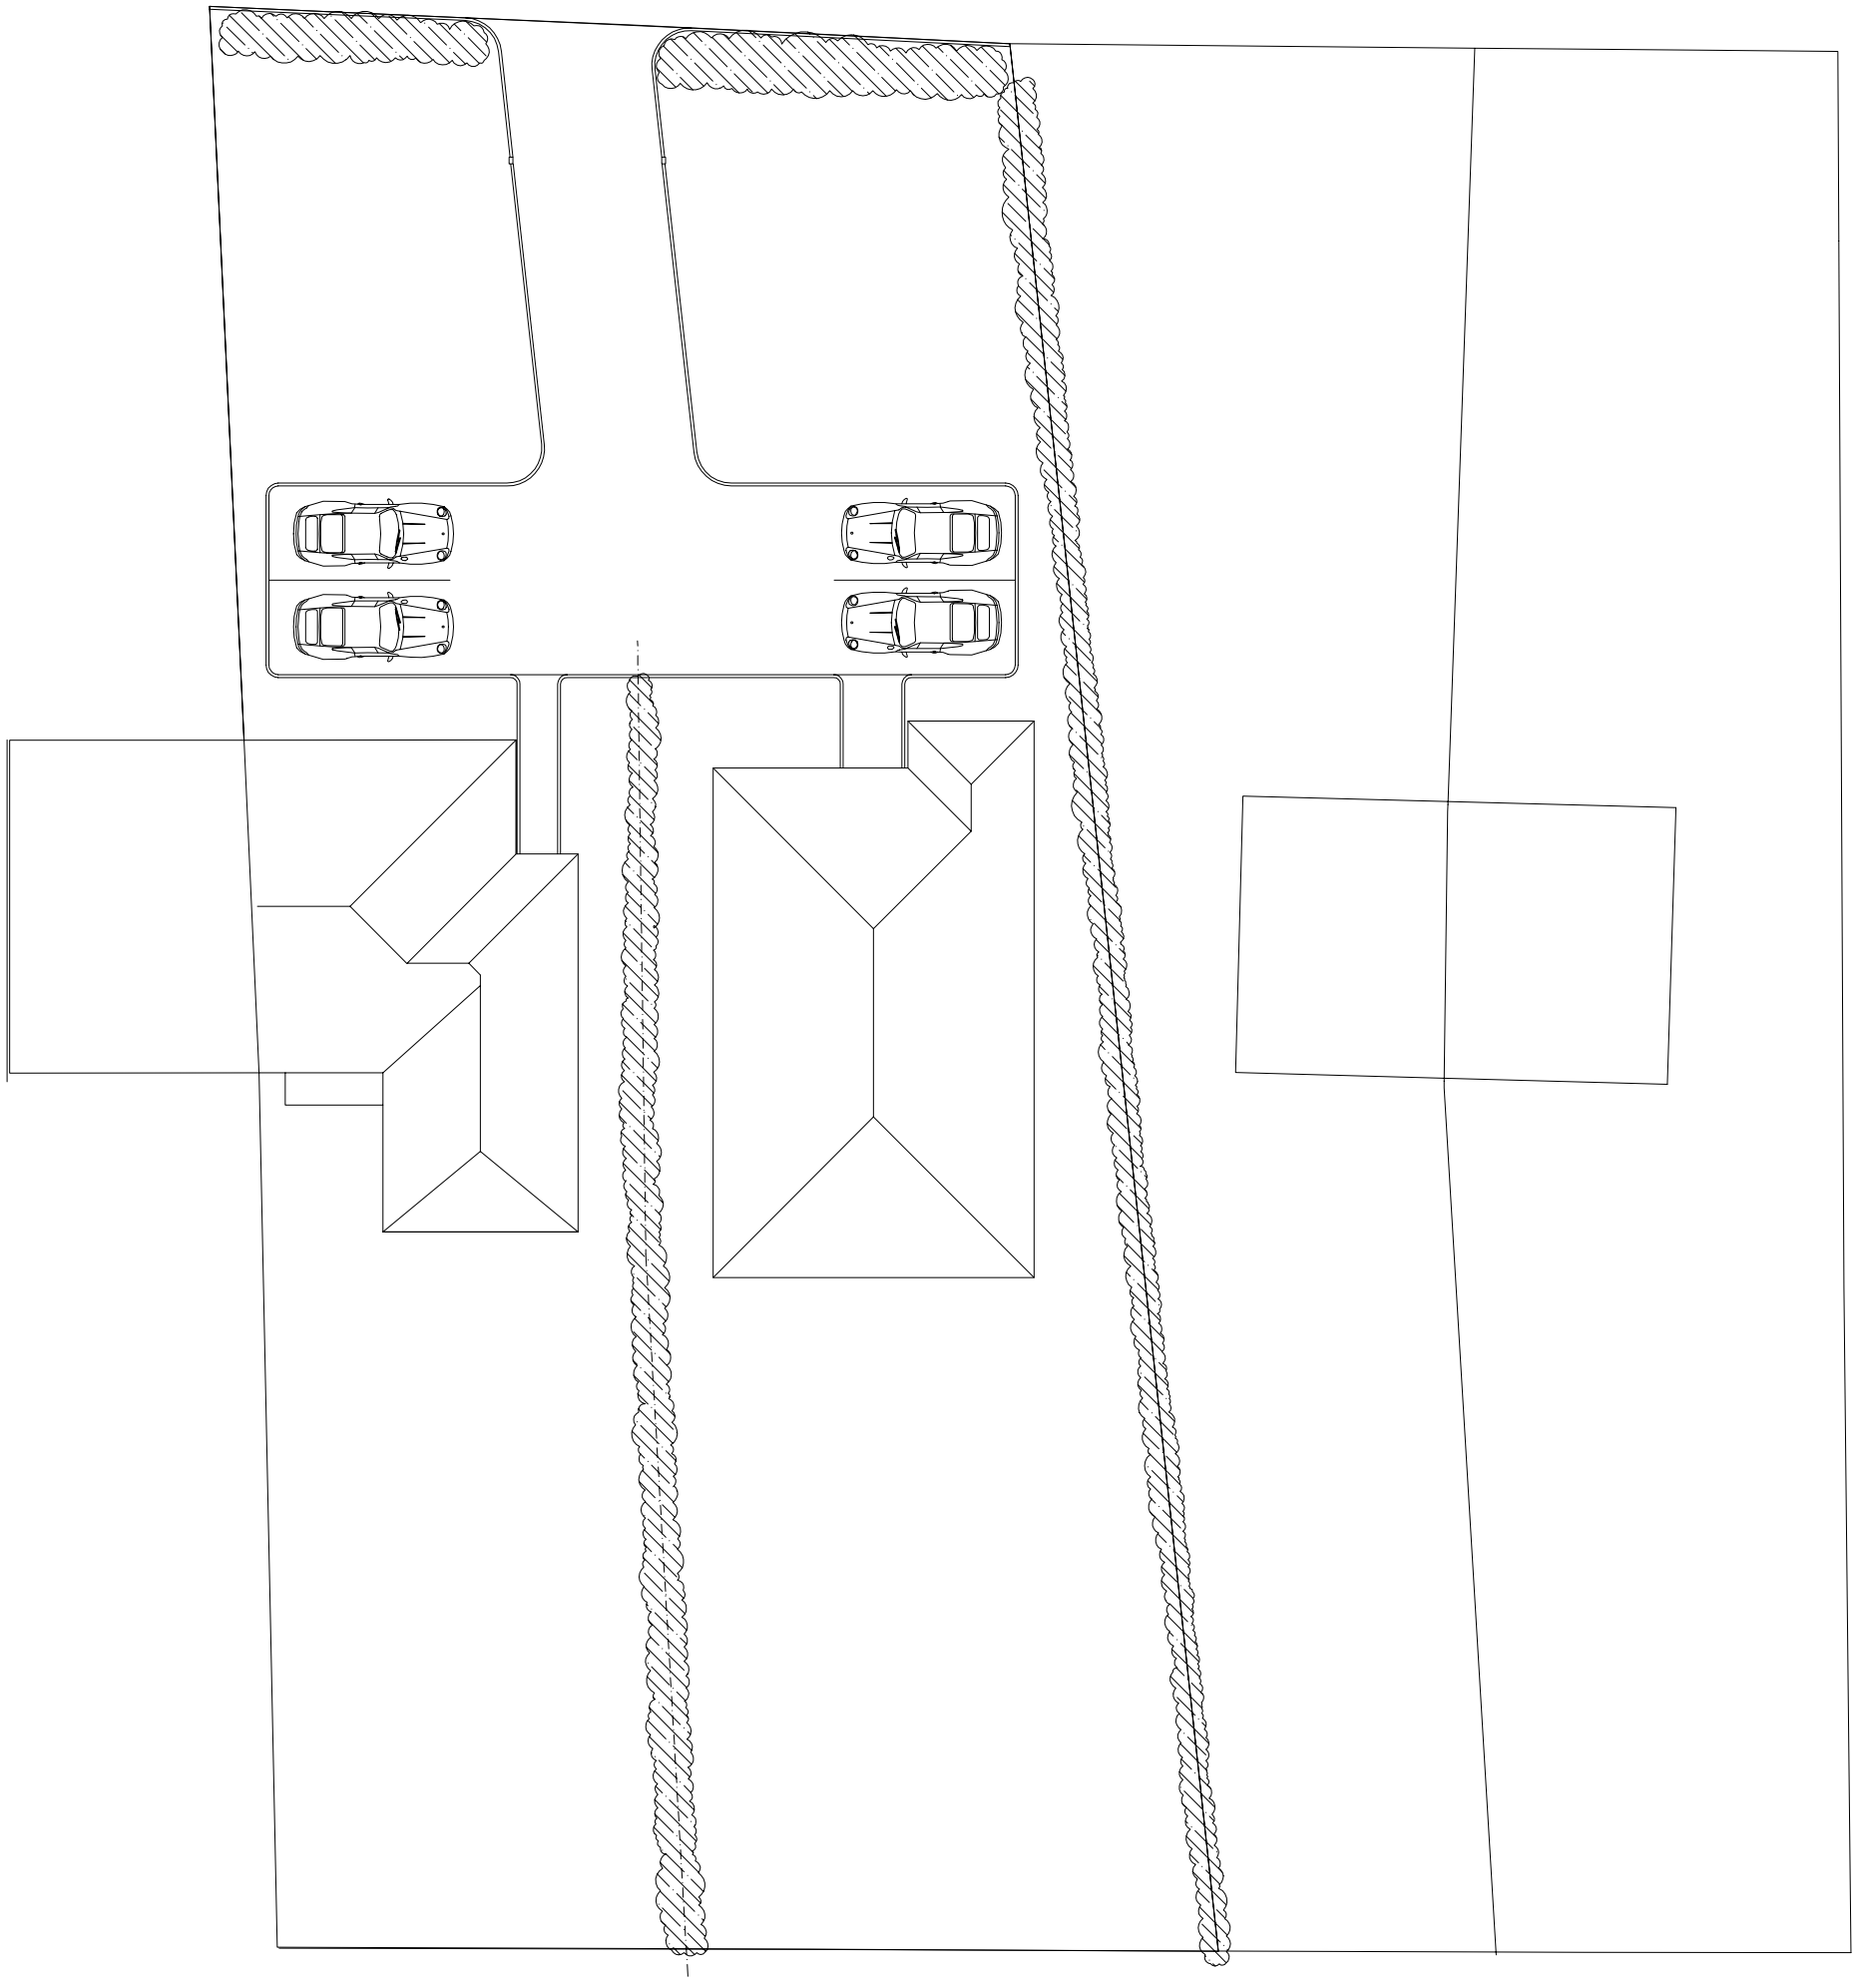

Site Block Plan 1:200

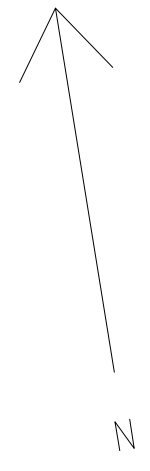

UNLESS OTHERWISE SPECIFIED: DIMENSIONS ARE IN MILLIMETERS SURFACE FINISH: TOLERANCES: LINEAR: ANGULAR:	STATUS		
NAME: ADAM TATTON	DATE: 14.01.2023	REV: 0	TITLE: SITE BLOCK PLAN PROPOSED
SCALE: 1:200 ON A3	PROJECT: 71A CELLARHEAD RD, ST9 0HW PROPOSED EXTENSION	WEIGHT:	DWG NO. 001800 004