


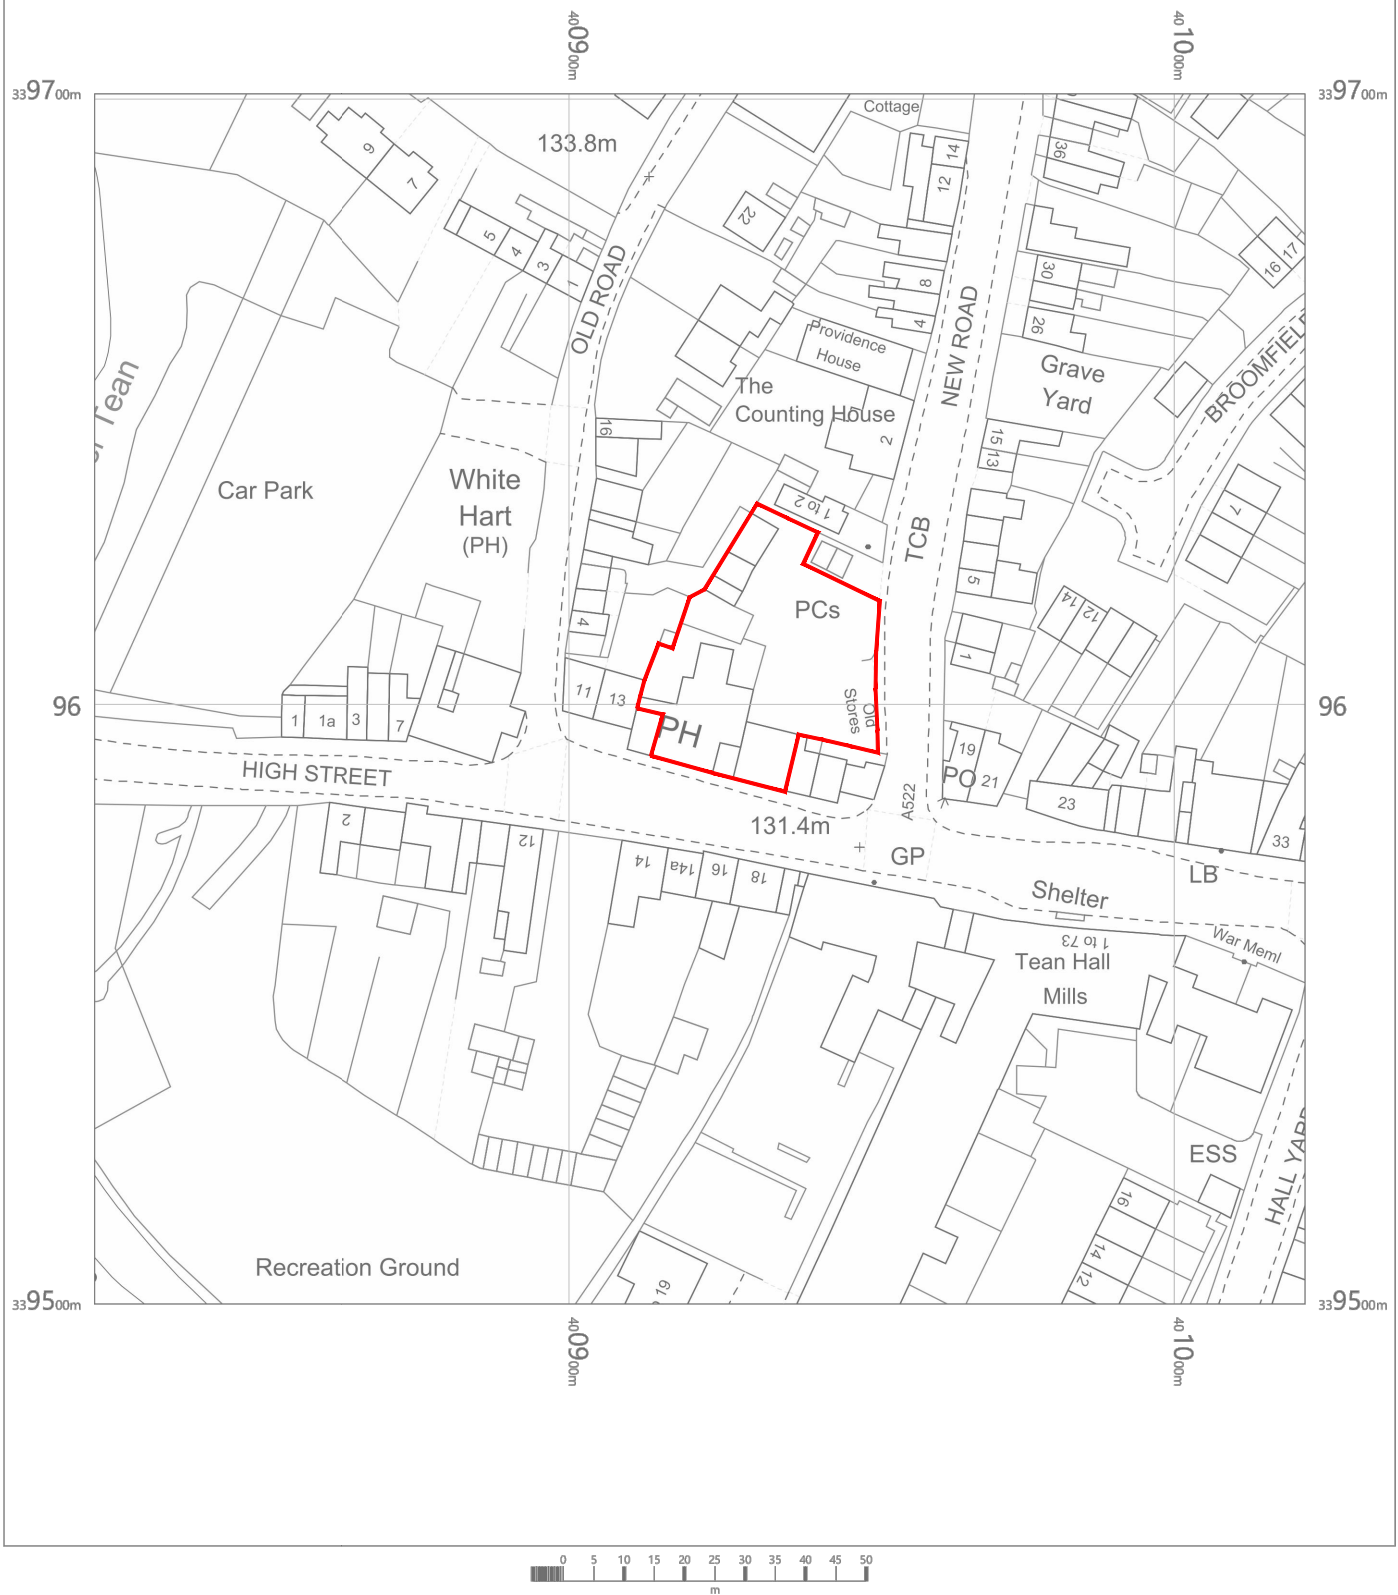


The Blacks Head
 High Street
 Upper Tean
 Stoke-On-Trent
 Staffordshire
 ST10 4DY

OS MasterMap 1250/2500/10000 scale
 Friday, October 25, 2019, ID: BW1-00836812
www.blackwellmapping.co.uk

1:1250 scale print at A4, Centre: 400922 E, 339601 N

©Crown Copyright Ordnance Survey. Licence no. 100041041

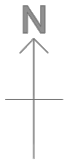

BLACKWELL'S
www.blackwellmapping.co.uk
 TEL: 0114 268 7658
maps.sheffield@blackwell.co.uk