
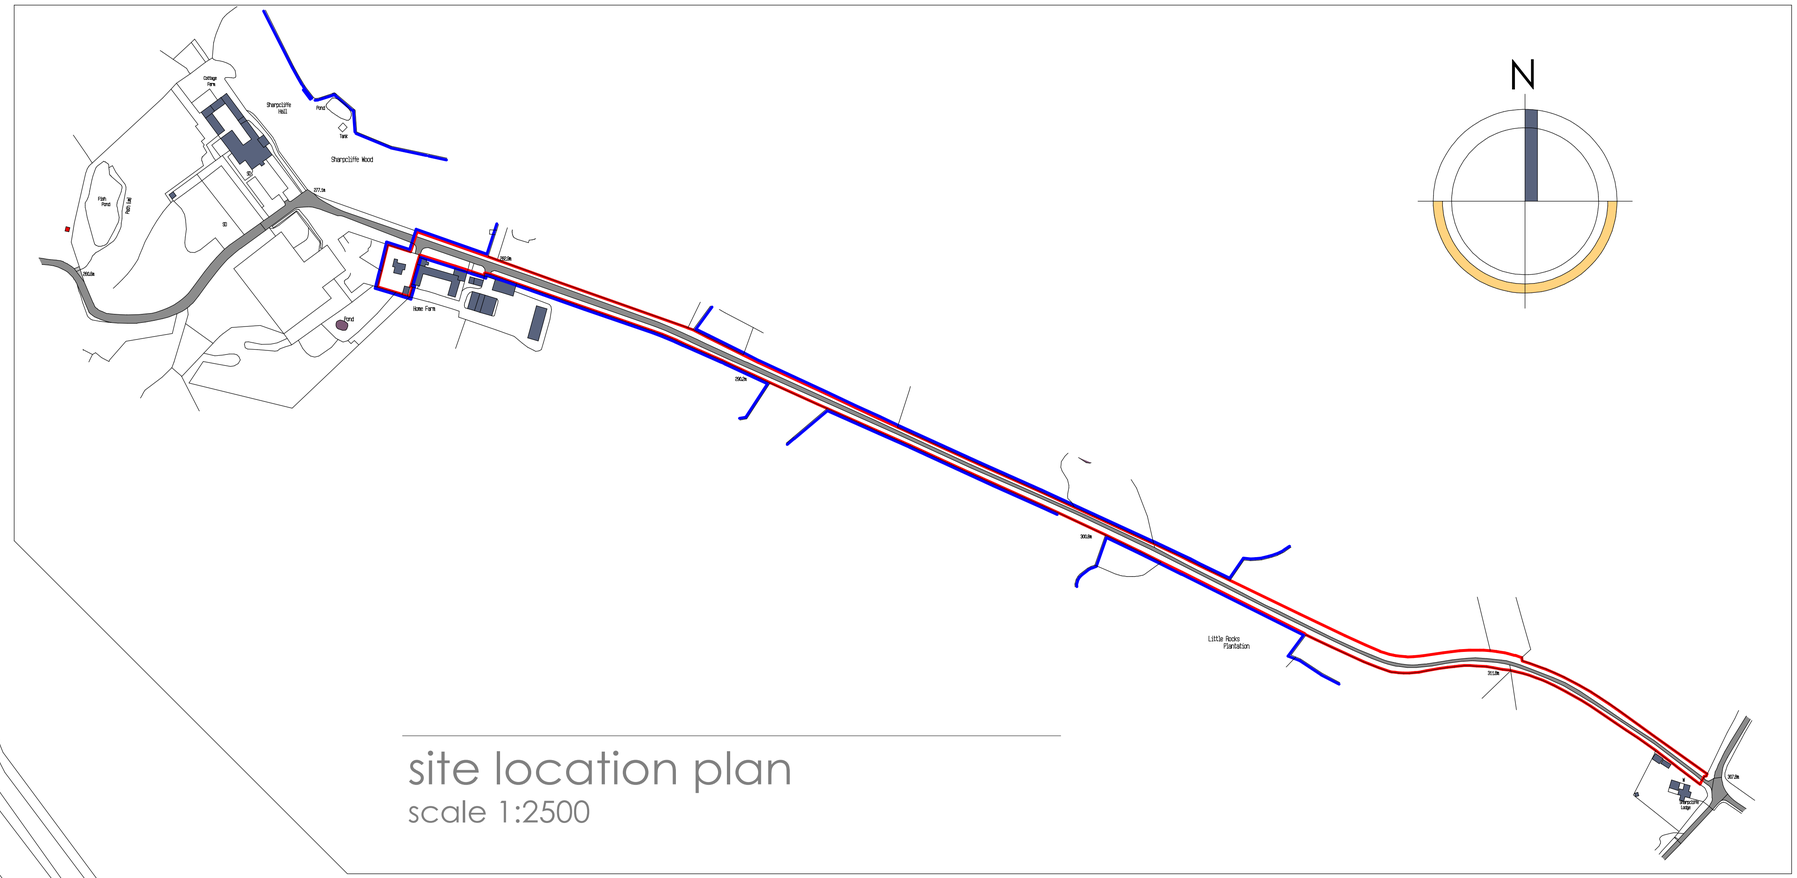


site location plan
scale 1:2500

Ordnance Survey, (c) Crown Copyright 2022. All rights reserved. Licence number 100022432

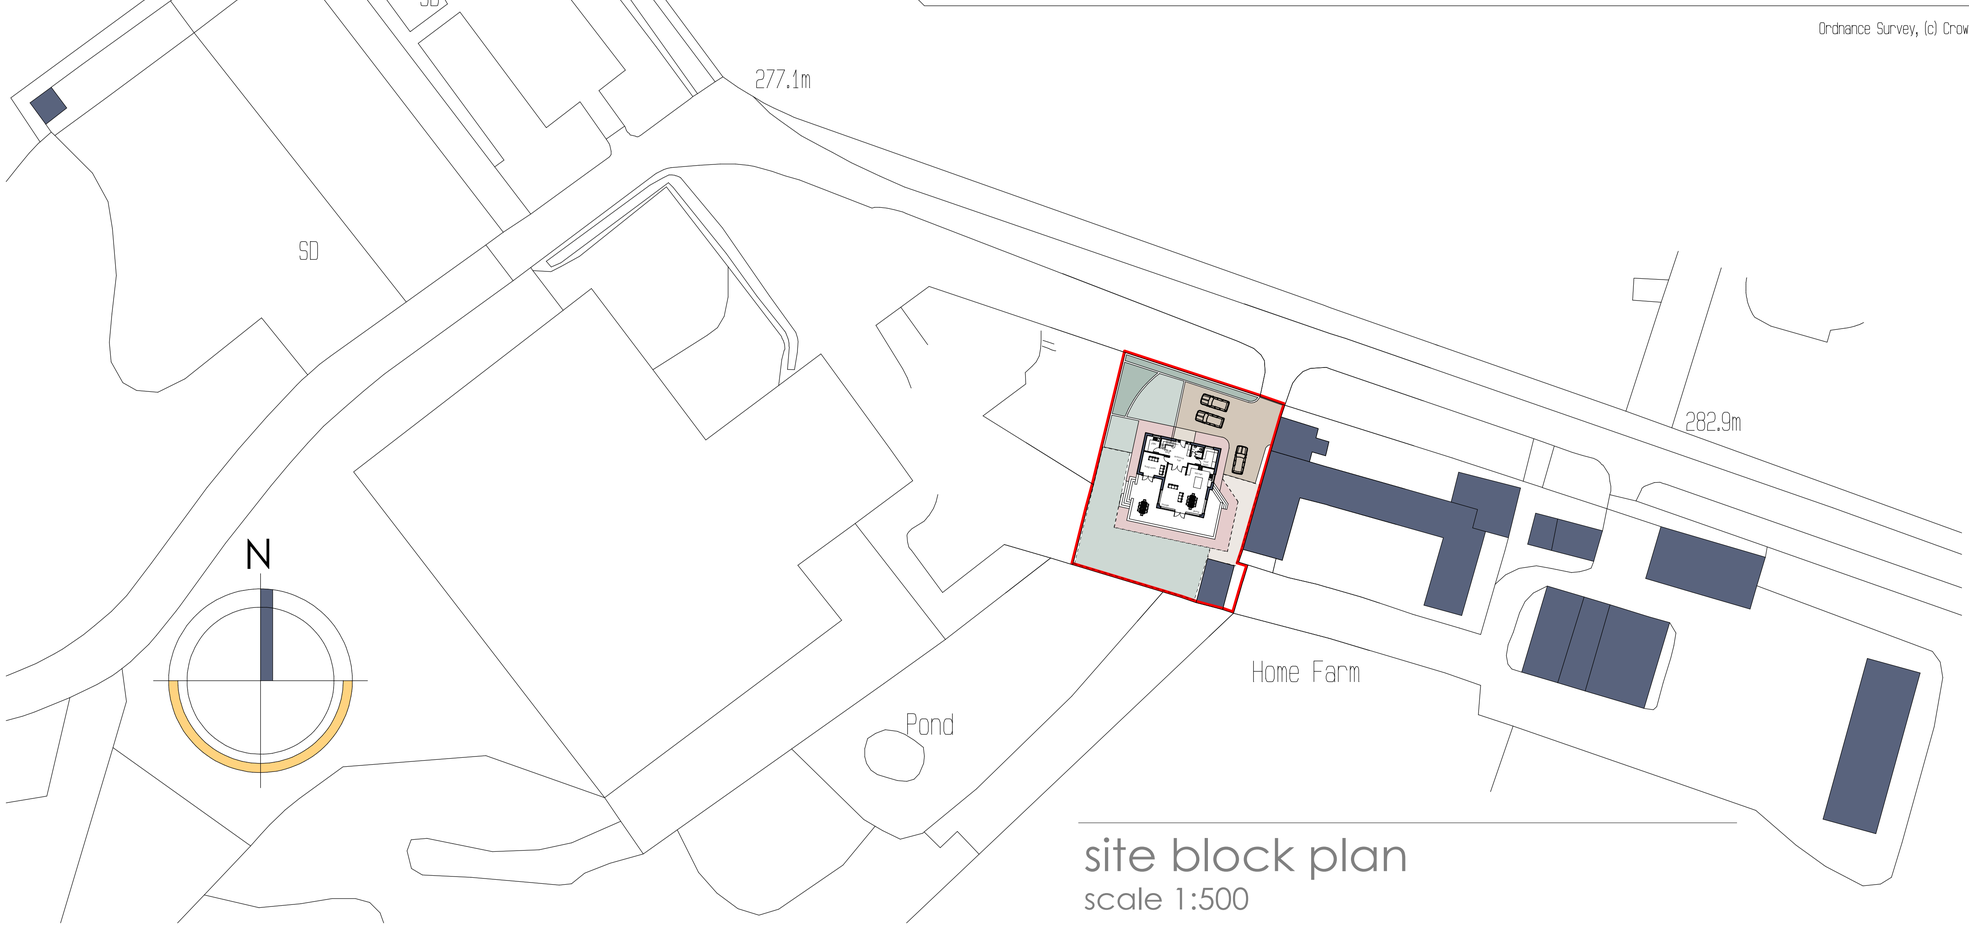

site block plan
scale 1:500

A1

Client
Mr. & Mrs. A Simmill

Contract
Proposed Development at Home Farm
Ipstones, Staffordshire

Drawing Title
Proposed Conditions - Scheme 3
Site Block & Location Plan

Date	January 2023	Status	Preliminary
Scale	1:500 1:2500 @ A1	Contract Number	5654
Drg. No.	5654 - 023	Revision Suffix	

Revisions

BYATT OLIVER
— ASSOCIATES —
Byatt Oliver
Unit 1B Whitebridge Way, Whitebridge Industrial Estate, Stone, Staffordshire ST15 8LQ
Telephone 01785 719268
Email enquiries@byattoliver.co.uk
Website www.byattoliver.co.uk