C

CONCEPT ARCHITECTURAL DESIGN ARE TO BE NOTIFIED OF ANY DISCREPANCIES IN FIGURED DIMENSIONS. CONTRACTOR TO VERIFY ALL DIMENSIONS.
THIS DRAWING IS COPYRIGHT.

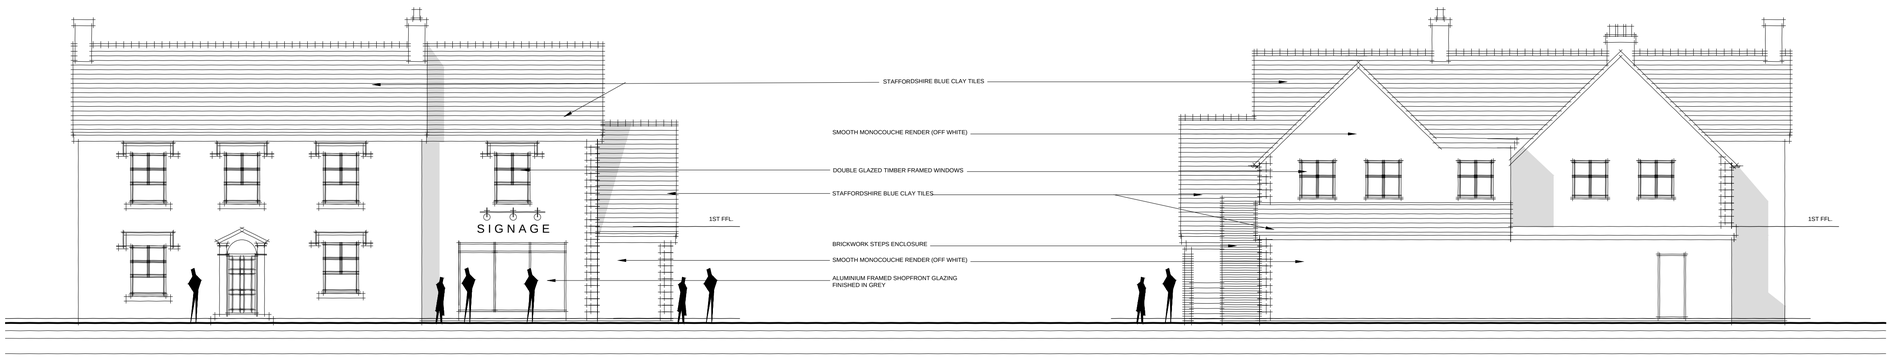

F R O N T E L E V A T I O N

R E A R E L E V A T I O N



S I D E E L E V A T I O N

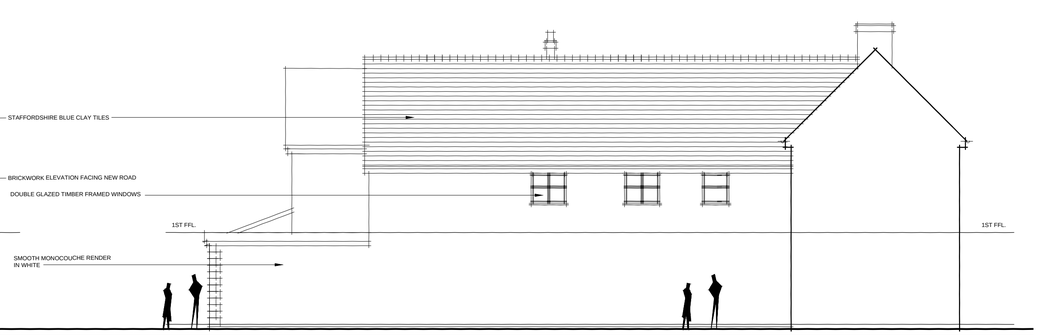

S I D E E L E V A T I O N

SEP Properties Limited

ARCHITECTURAL DESIGN • PROJECT MANAGEMENT • DEVELOPMENT CONSULTANTS

concept architectural design

TEL : 07809 580481 EMAIL : concept-designs@outlook.com

Project
PROPOSED DEVELOPMENT AT
HIGH STREET, TEAN

Drawing Title
EXISTING ELEVATIONS

Client
SEP PROPERTIES

Drawing No.	Revision
CA-SEP-06-112	--

Scale	Date	Drawn by
1:100@A1	DEC'22	SG