Copyright of this drawing is vested in the Architect and it must not be copied or reproduced without consent. All contractors must visit the site and be responsible for taking and checking all dimensions relative to their work. Hewitt&Carr Architects Ltd are to be advised of any variation between drawings and site conditions.
THIS DRAWING IS FOR PLANNING PURPOSES ONLY AND CLIENTS/CONTRACTORS ARE ADVISED TO CLARIFY DIMENSIONS WITH THE ARCHITECT PRIOR TO SETTING OUT.

Rev.	Drawn	Comments	Date



FIRST FLOOR PLAN Scale 1:50

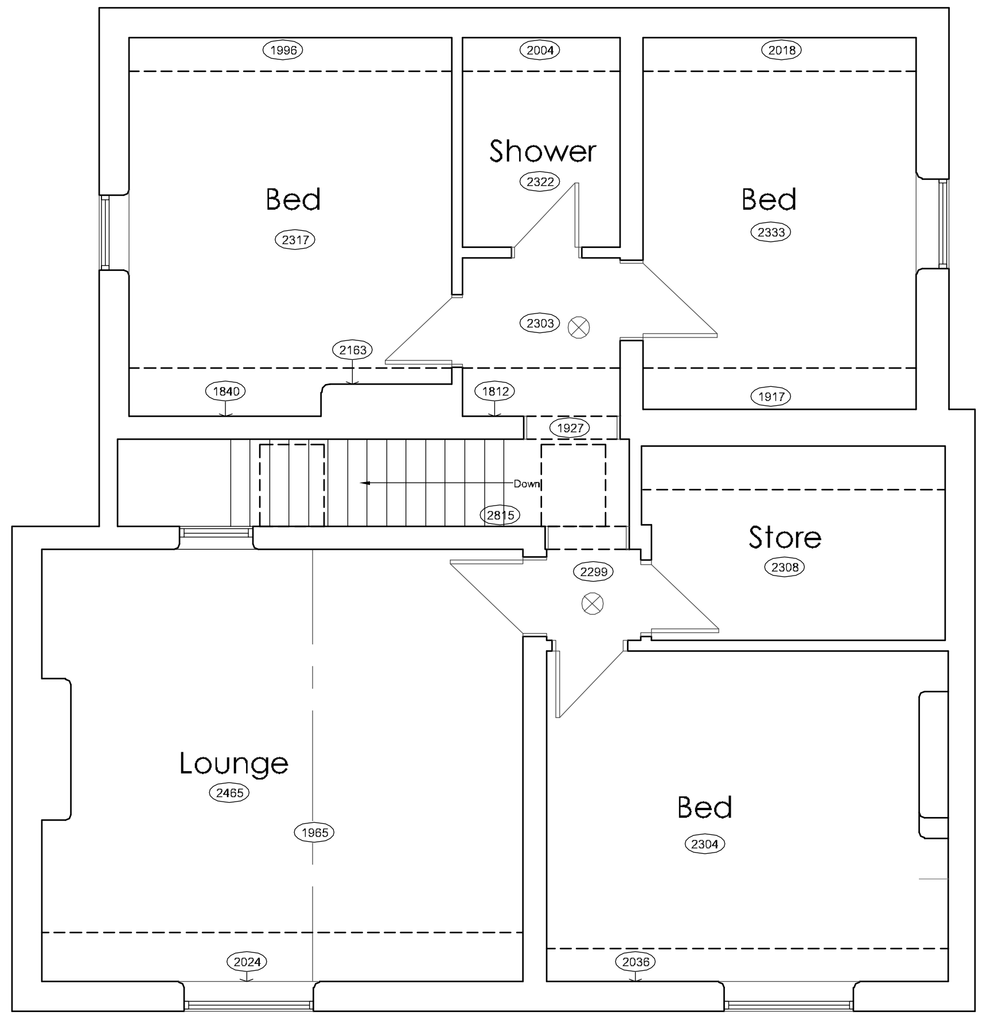

SECOND FLOOR PLAN Scale 1:50

Hewitt&Carr Architects
A: Daisybank House I 17-19 Leek Road I Cheadle I ST10 1JE
T: 01538 756888
E: enquiries@hcarchitects.co.uk
W: www.hcarchitects.co.uk

Client
MR & MRS BRITTLEBANK

Project
PROPOSED ALTERATIONS TO DWELLING

Title
FIRST & SECOND FLOOR PLAN
AS EXISTING

Status
Survey

Date April 2021 Drawn

Scale @A1 1 : 50 Checked

Project No 01064 Drawing No. AL(0)02 Rev

File Ref: H:\KEF