Copyright of this drawing is vested in the Architect and it must not be copied or reproduced without consent. All contractors must visit the site and be responsible for taking and checking all dimensions relative to their work. Hewitt&Carr Architects Ltd are to be advised of any variation between drawings and site conditions.
THIS DRAWING IS FOR PLANNING PURPOSES ONLY AND CLIENTS/CONTRACTORS ARE ADVISED TO CLARIFY DIMENSIONS WITH THE ARCHITECT PRIOR TO SETTING OUT.

Rev.	Drawn	Comments	Date



SIDE ELEVATION OPTION 1 1:100




REAR ELEVATION 1:100




FRONT ELEVATION A 1:100

Part of the existing property fell down when works under planning approval SMD 2021/0398 started. this is shown dotted.

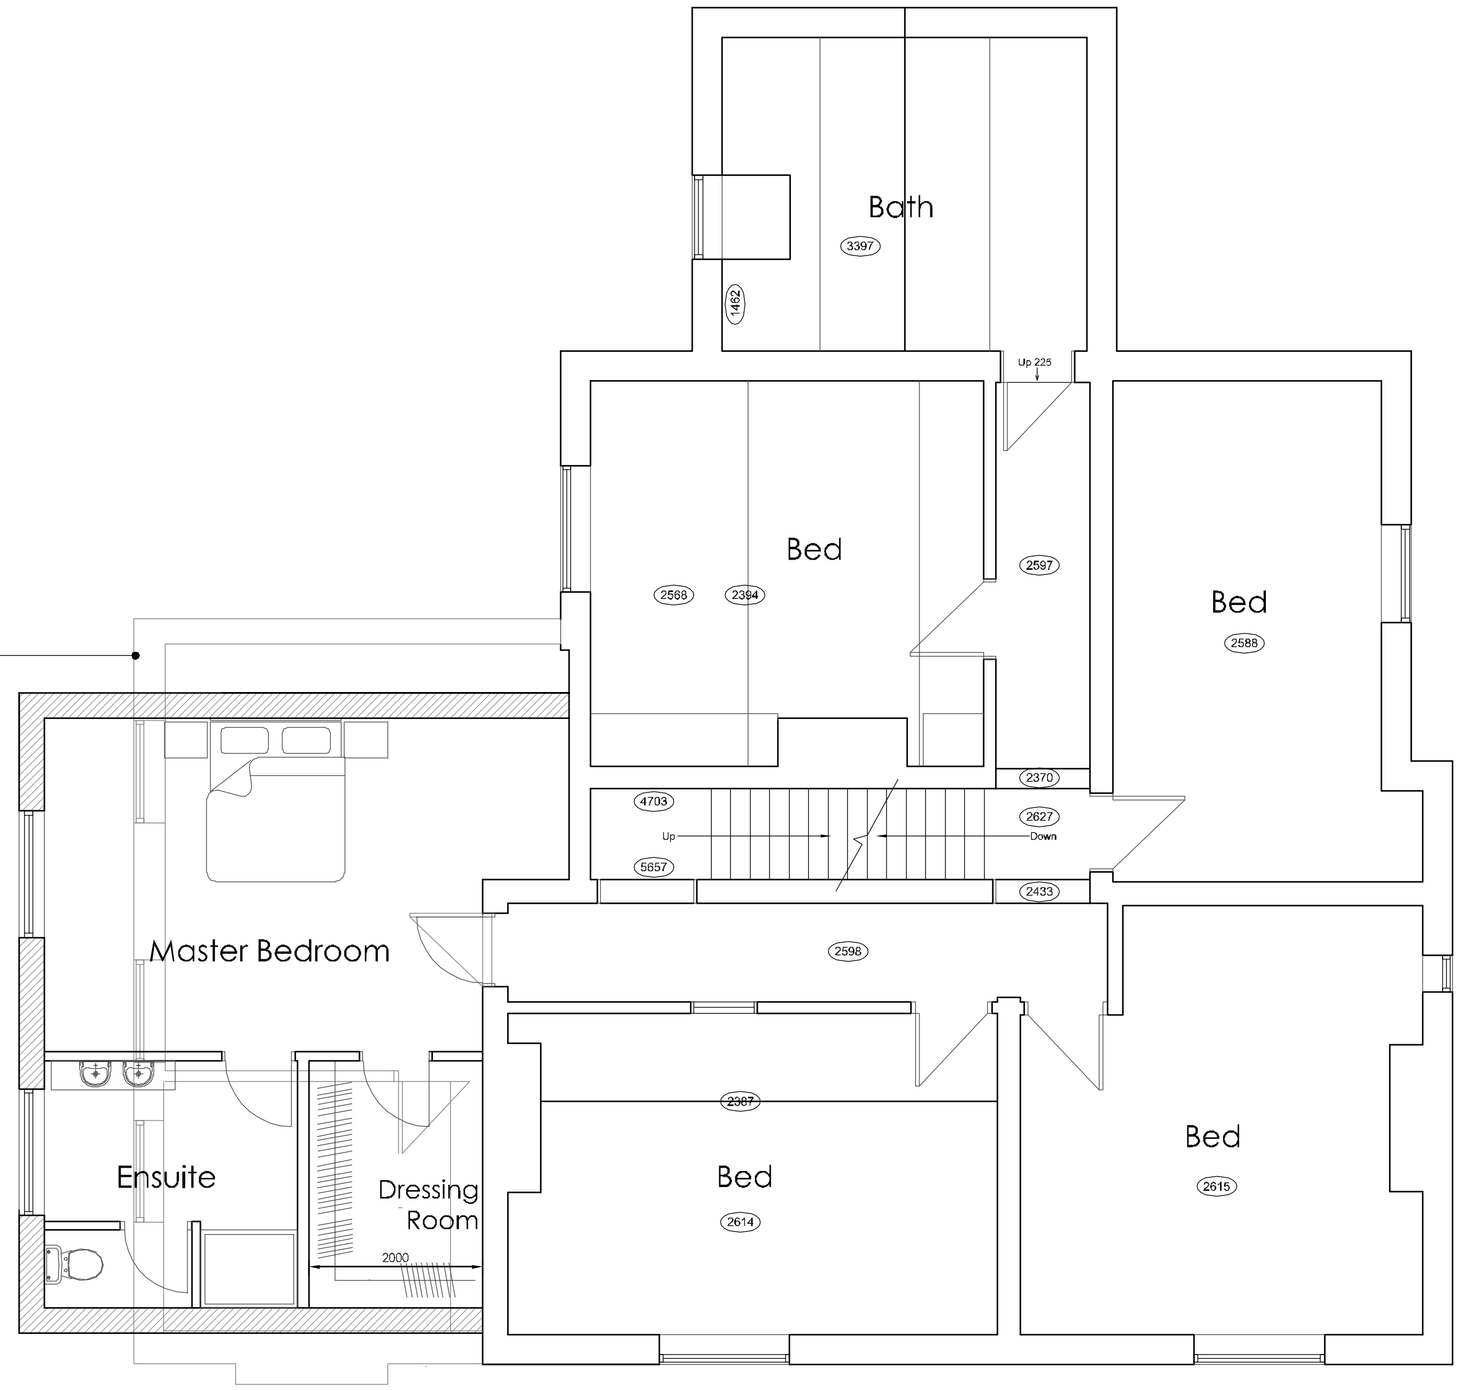


GROUND FLOOR PLAN 1:50

Ordnance Survey © Crown copyright 2023 All rights reserved. Licence number 100051789

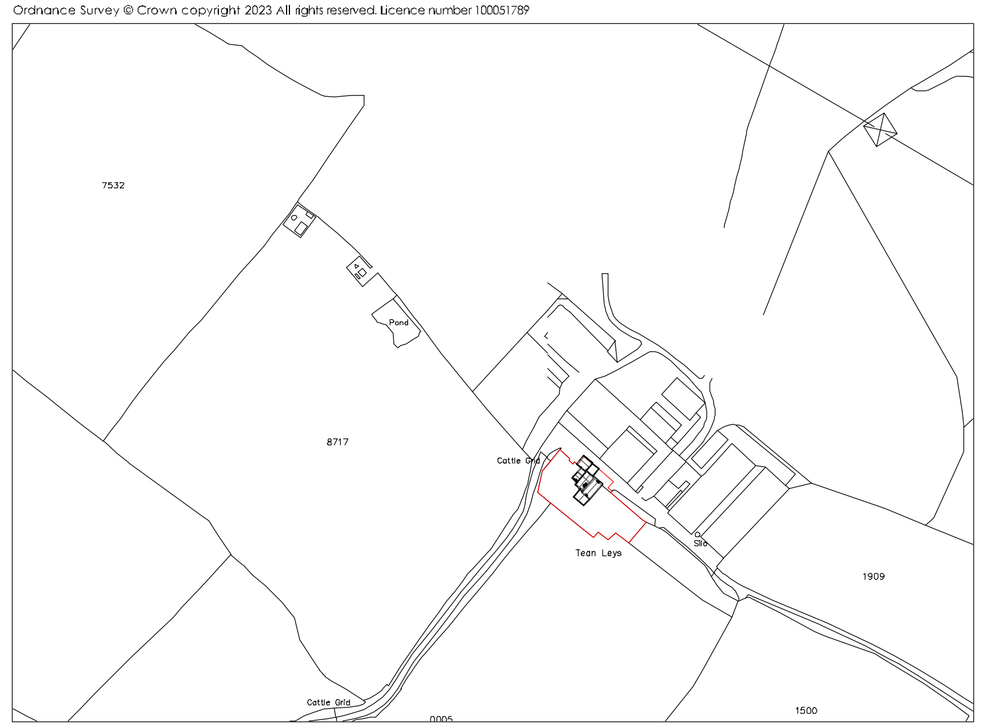

SITE LOCATION PLAN 1:2500

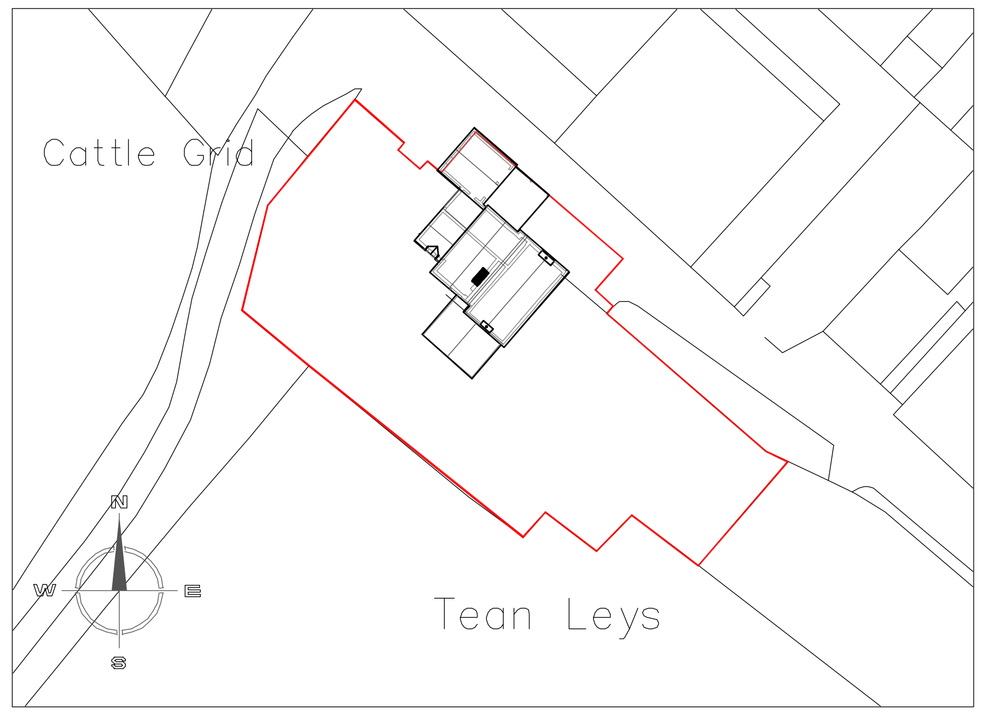

SITE LAYOUT PLAN 1:500

Hewitt&Carr Architects
A: Daisybank House | 17-19 Leek Road | Cheadle | ST10 1JE
T: 01538 756888
E: enquiries@hcarchitects.co.uk
W: www.hcarchitects.co.uk

Client
MR & MRS BRITTLEBANK

Project
PROPOSED ALTERATIONS TO DWELLING

Title
FIRST FLOOR PLAN AND ELEVATIONS AS PROPOSED

Status
PLANNING

Date Jan 2023 Drawn MJC

Scale @A1 1:50 Checked

Project No. Drawing No.
01064 AL(0)101 Rev

File Ref: H:\EP