




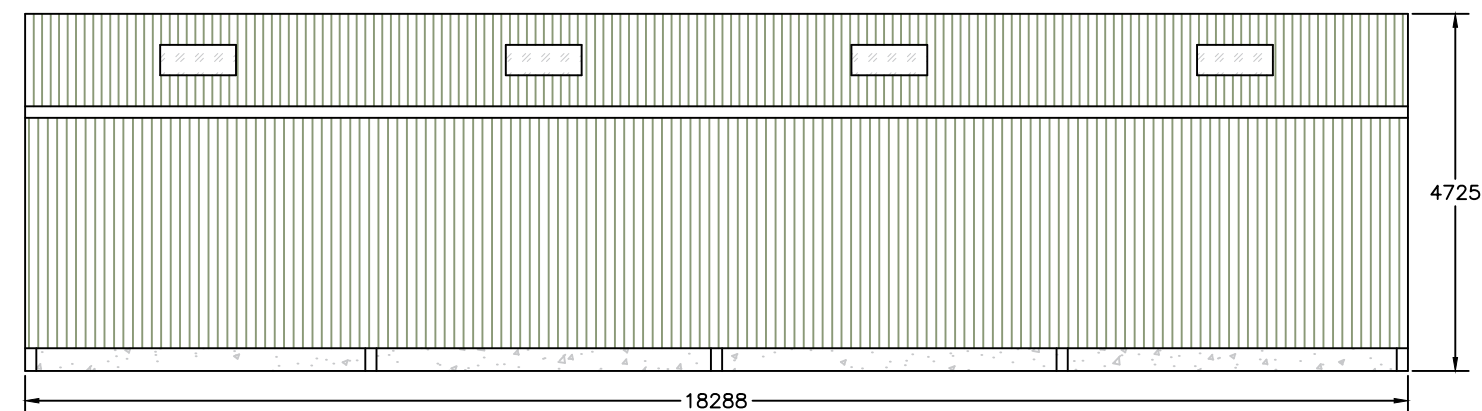


East Side Elevation

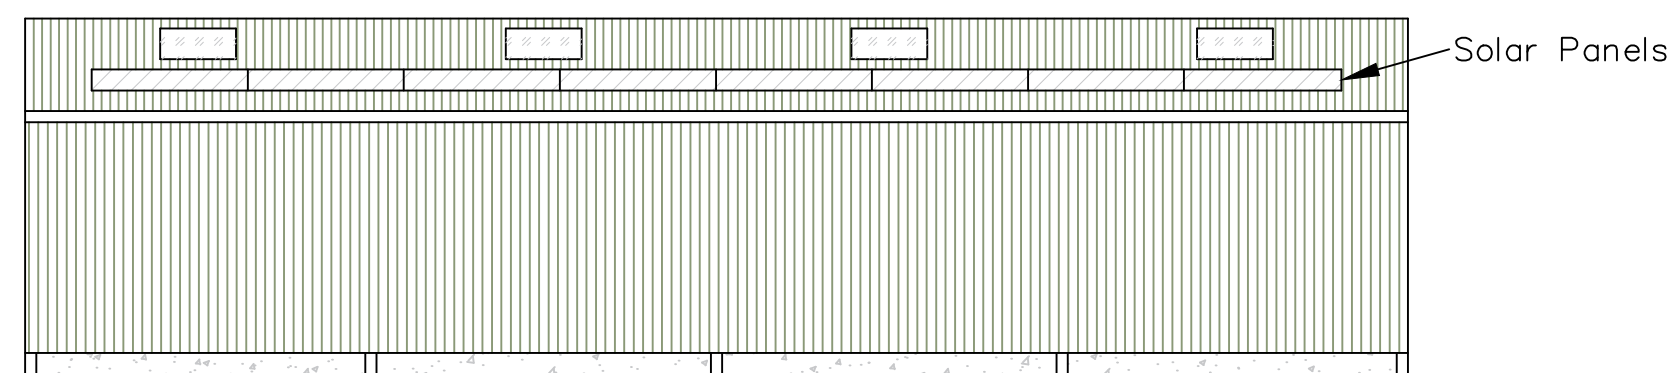

West Side Elevation

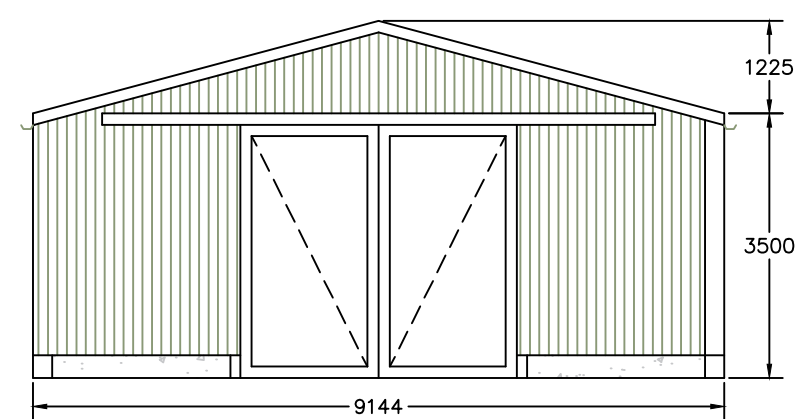

North Gable Elevation

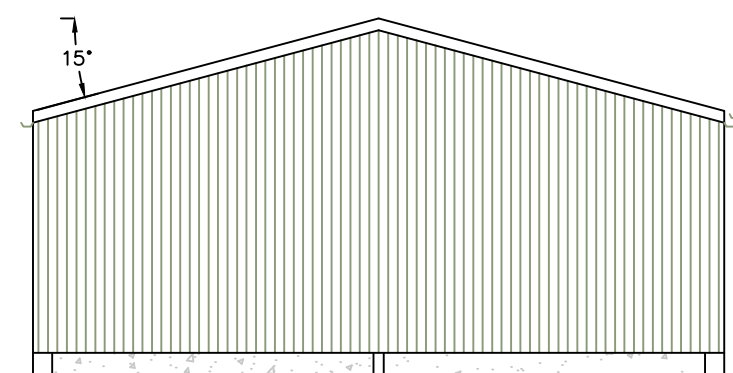

South Gable Elevation



Roof sheeting to be box profile steel sheeting, coloured Moorland Green (12B21), incorporating GRP roof lights and a solar panel array on the west side elevation slope

Vertical cladding to be box profile steel sheeting, coloured Moorland Green (12B21)

The north gable elevation will incorporate a bi-parting sliding door approximately 3.500m wide x 3.500m high

Below the cladding will be pre-stressed concrete panels

All dimensions shown in mm

© Copyright J C Harrison Planning & Admin Services jo@jcharrison.co.uk 07792 144155	
Client: Mr M Underwood Hodgefields Farm, Ladymoor Lane, Brown Edge, ST6 8UD	
Project: Proposed General Purpose Agricultural Building	
Title: Elevations	
Drawn: J Harrison	Date: 18.01.2023
Scales: 1:100 @ A2	
Drg. No.: 1071-003	Rev.: