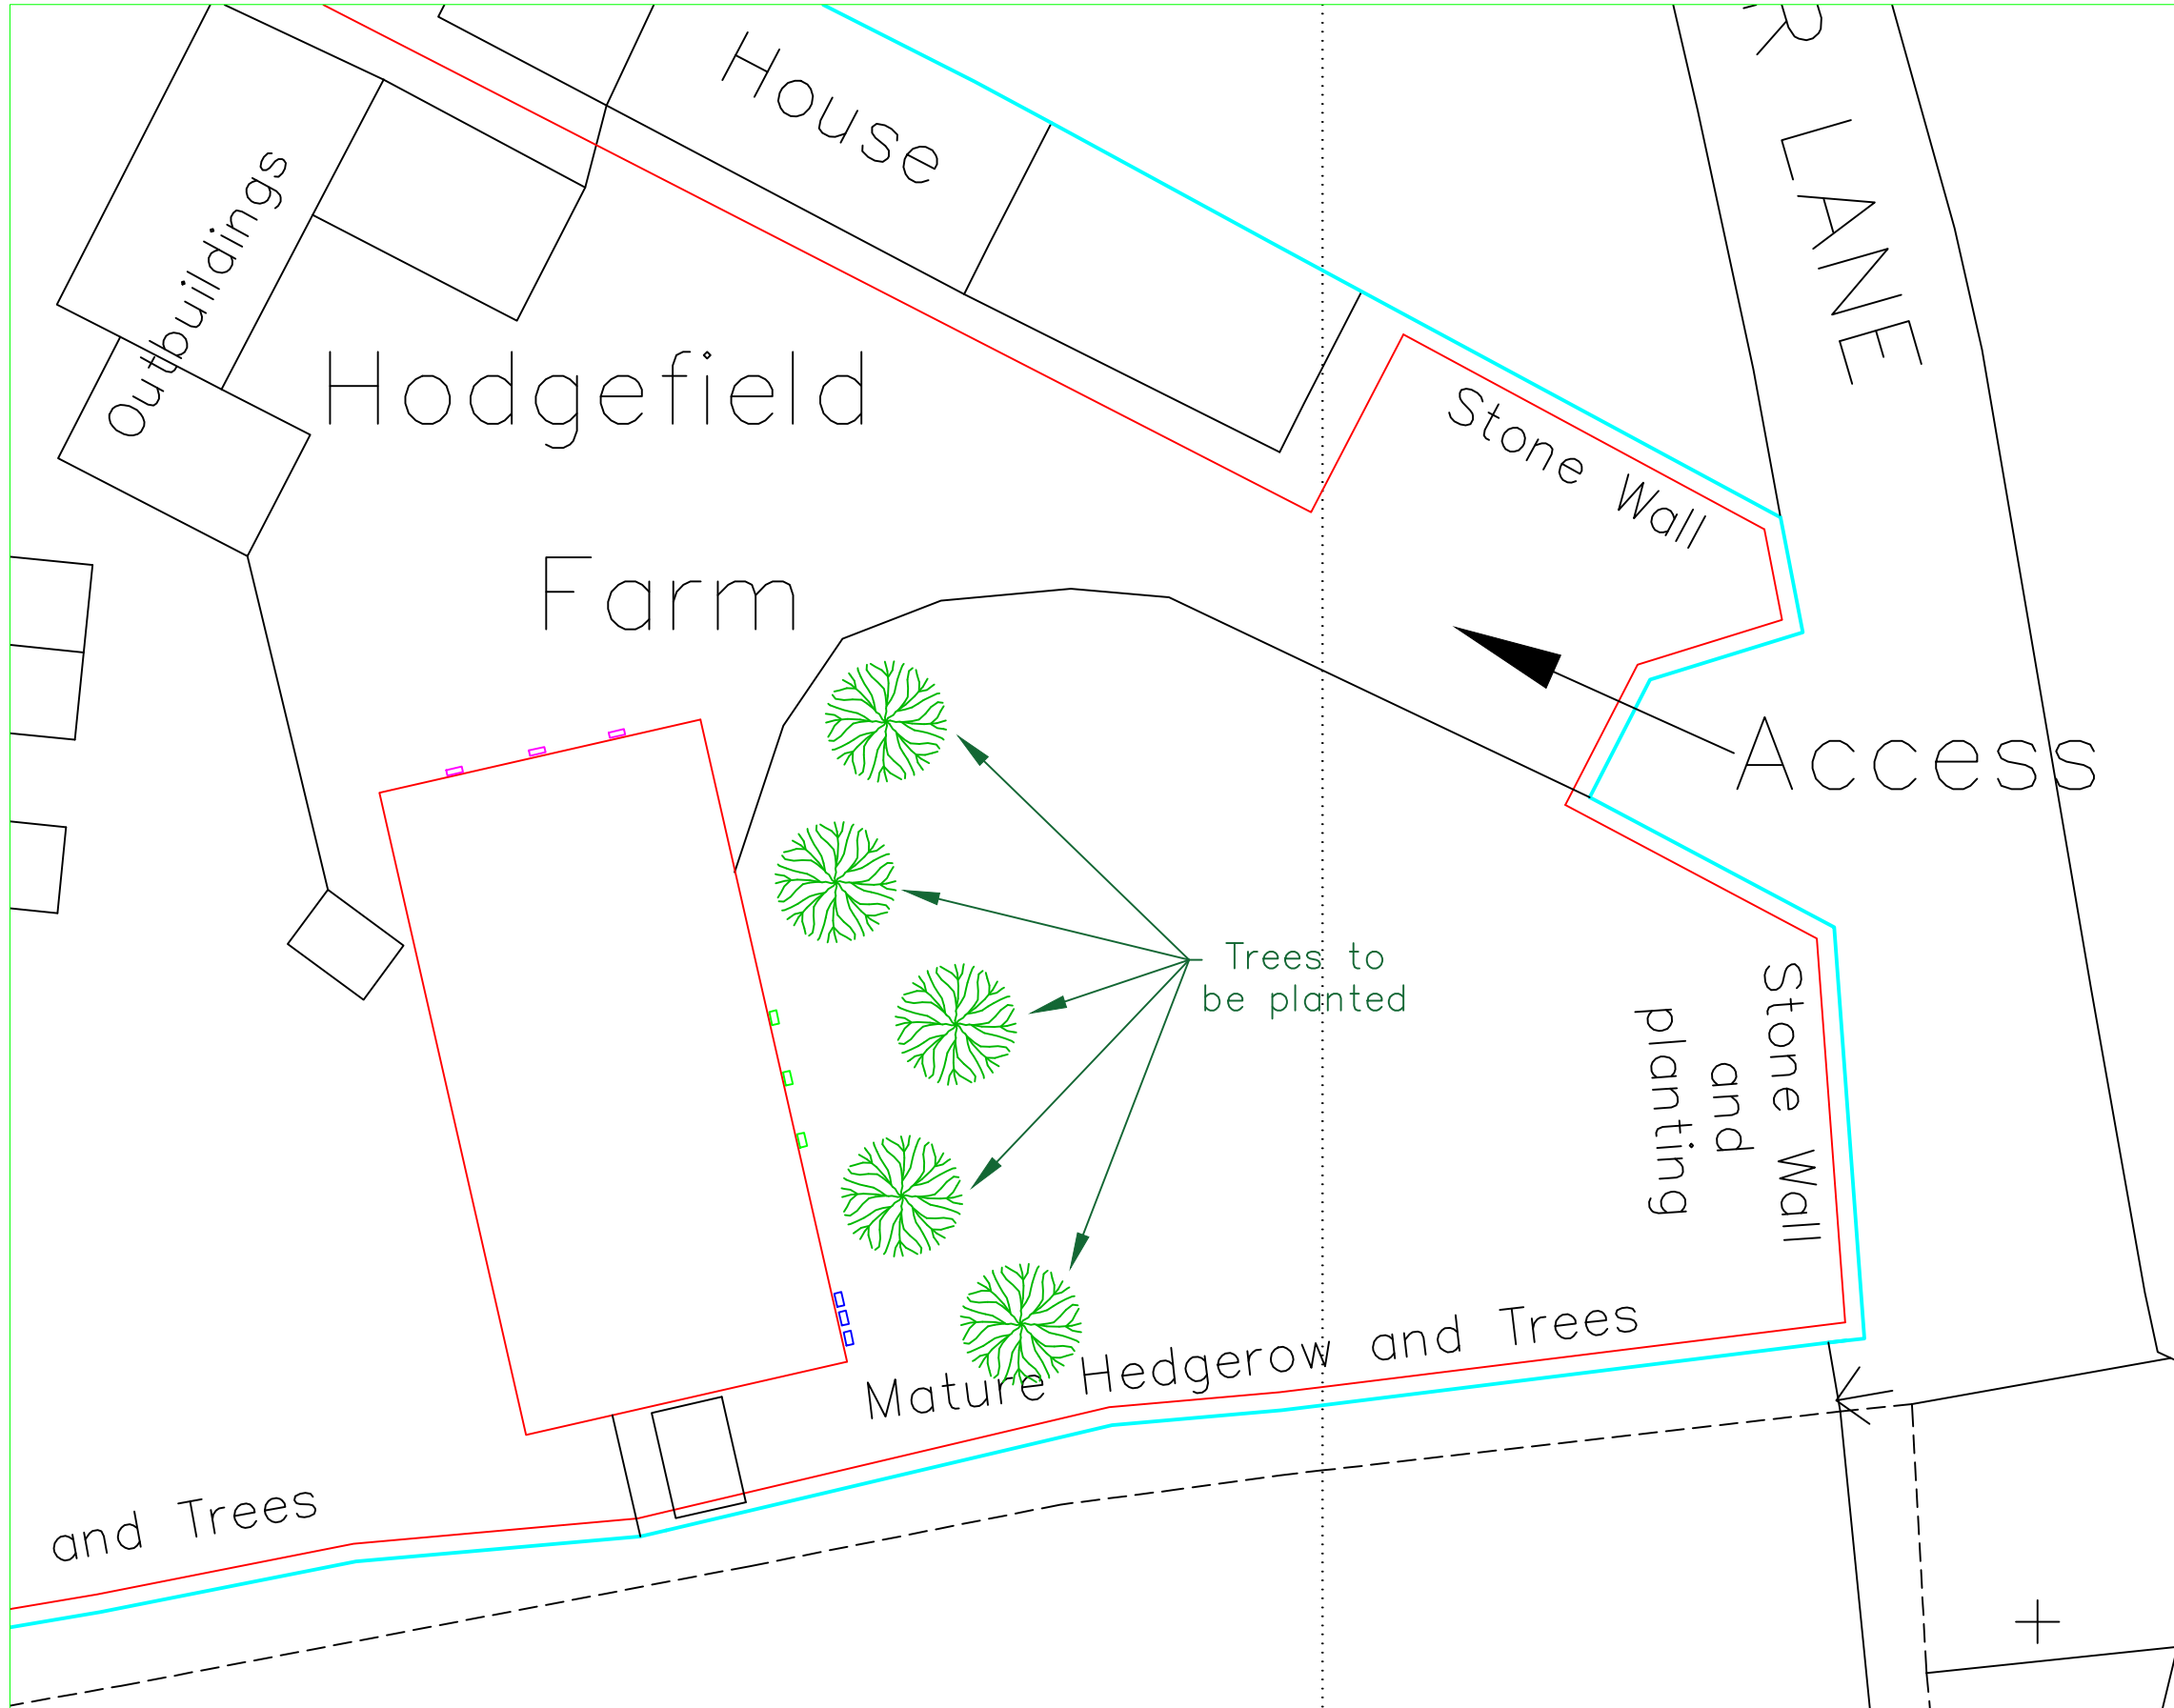


Reproduced from Ordnance Survey digital map data, 1:2500 scale, by permission of Ordnance Survey on behalf of The Controller of His Majesty's Stationery Office. © Crown copyright. All rights reserved.

- Key:
- Swift Nesting Boxes
 - Blackbird Nesting Boxes
 - Bat Nesting Boxes

© Copyright		
J C Harrison Planning & Admin Services		
jo@jcharrison.co.uk 07792 144155		
Client:	Mr M Underwood Hodgefields Farm, Ladymoor Lane, Brown Edge, ST6 8UD	
Project:	Proposed General Purpose Agricultural Building	
Title:	Landscaping and Bird Boxes	
Drawn:	J Harrison	Date: 19.01.2023
Scales:	1:200 @ A3	
Drg. No.:	1071-005	Rev.: