

Front Elevation

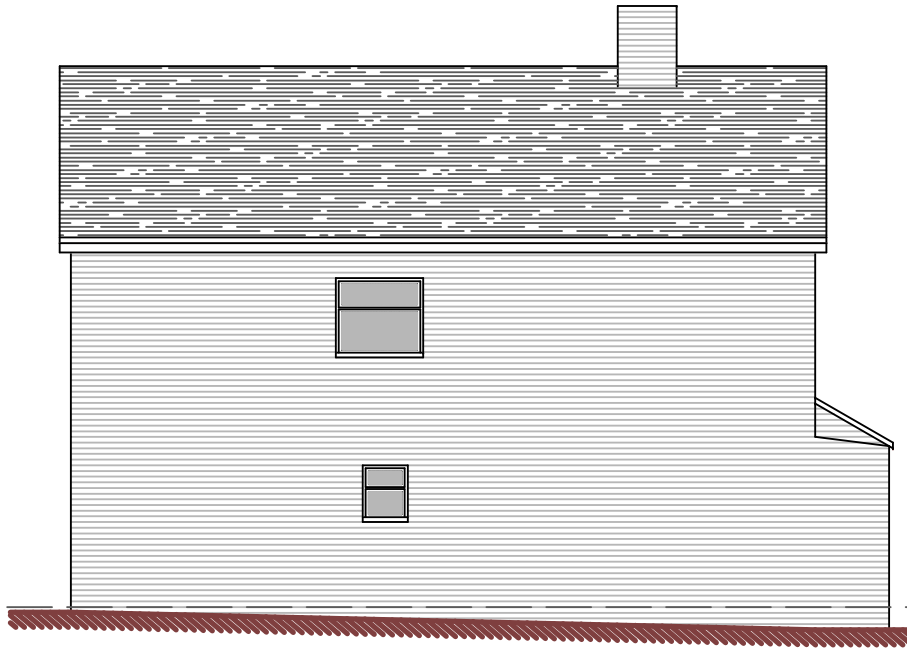

Side Elevation



Rear Elevation

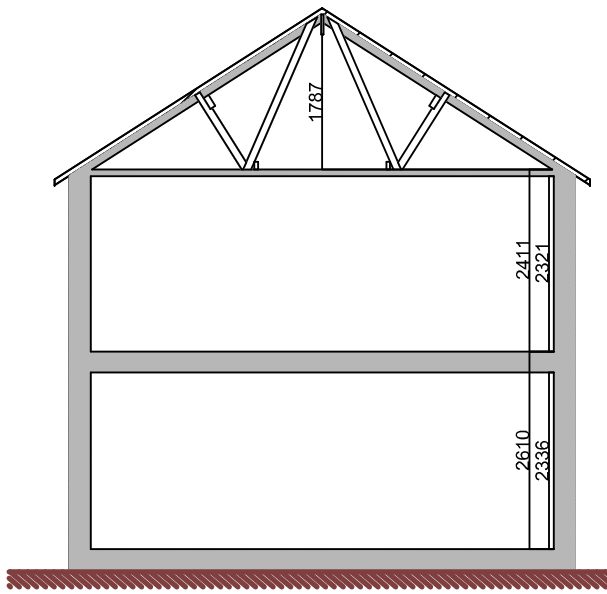


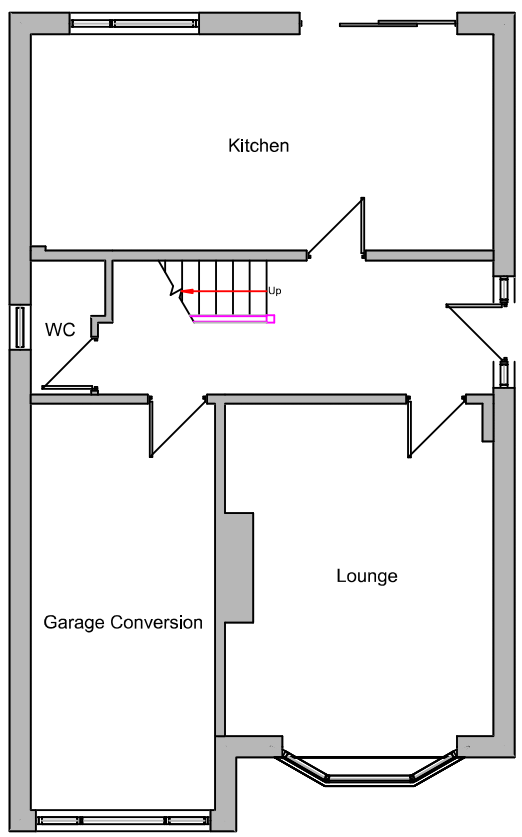


Ground Floor Plan

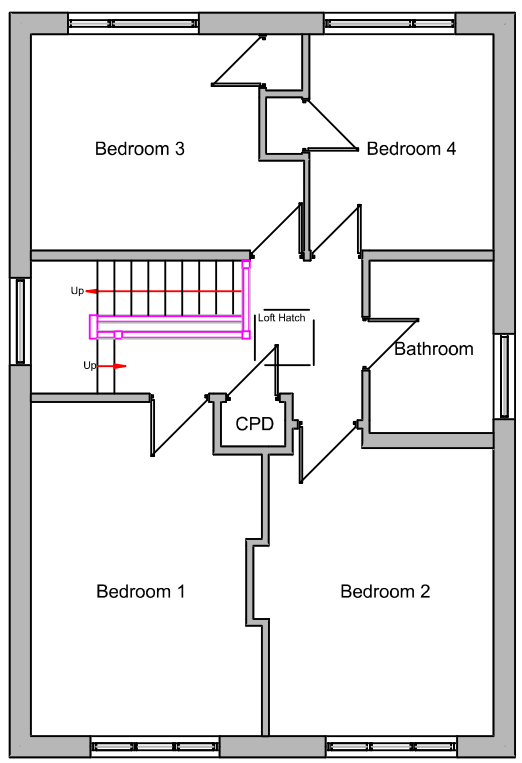


First Floor Plan

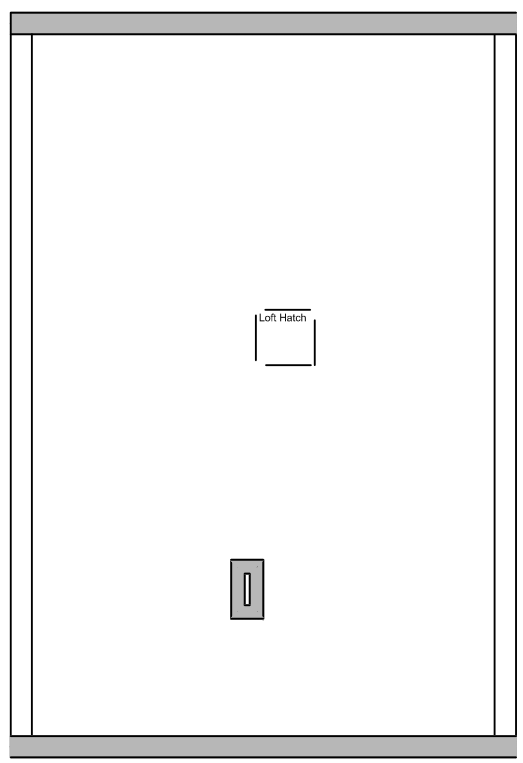


Second Floor

Metres

1 2 3 4 5 10

SCALE 1:100

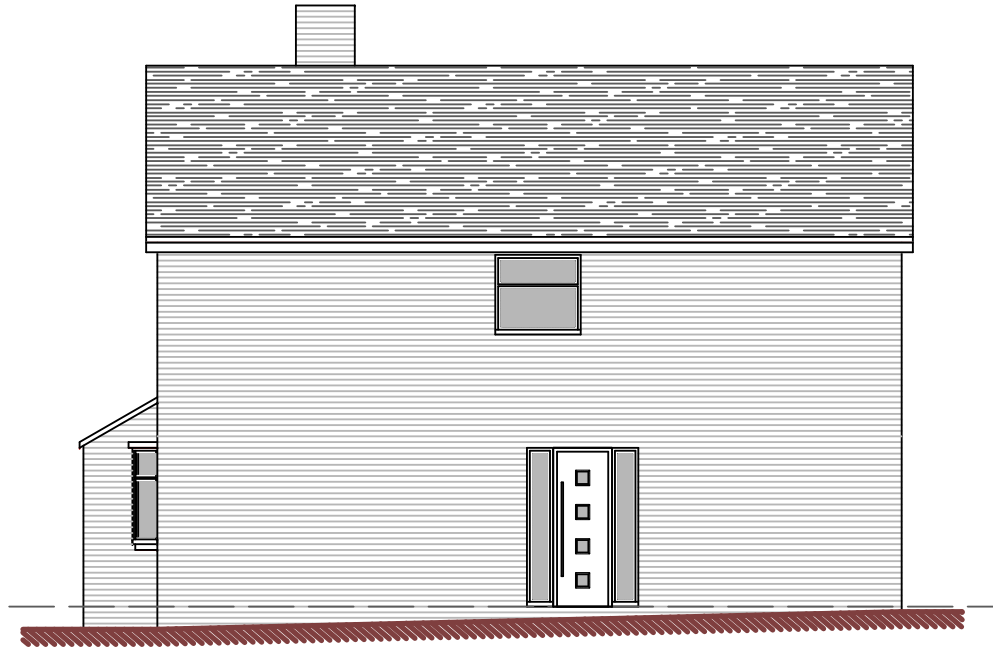

Side Elevation

**DBD Architectural Consultancy Ltd ©2022**

1. Copyright is vested with DBD Architectural Consultancy Ltd.

2. All dimensions to be checked on site before proceeding.

3. Contractor to check/adjust dimensions of new work to suit existing conditions.
Do not assume existing structure or details are plumb, square or level.

4. Contractor must notify the architect of any discrepancies before proceeding.

5. All drawings to be read in conjunction with all other consultants drawings and specs.

| Rev | Date | Description |
|---|---|---|
| | | |

DBD Architectural Consultancy

**DBD Architectural Consultancy Ltd**
50 Broad Street, Leek,
Staffordshire, ST13 5NS
01538 383118
mail@dbdconsultants.co.uk
www.dbdconsultants.co.uk

Client
Mr and Mrs McGill
87 Sandon Street,
Leek,
ST13 5QS

Project
Extension over exisiting first floor to raise the roof and provide habitable rooms in new roof space

Title
Plans as Existing

Stage: Planning

| Size: | Date: | Job No: |
|---|---|---|
| A3 | 06.10.22 | 2250 |
| Scale: 1:100 | | |

Drawing Number: PL 02