




Front Elevation

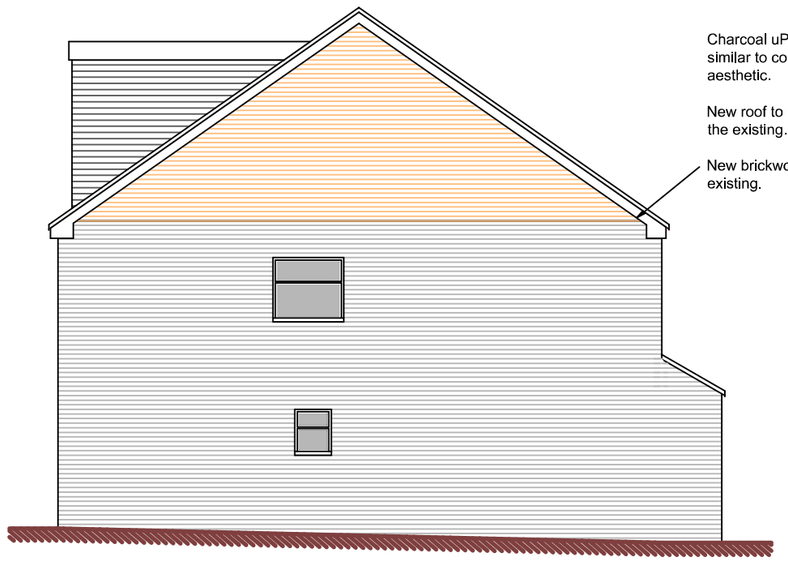


Side Elevation

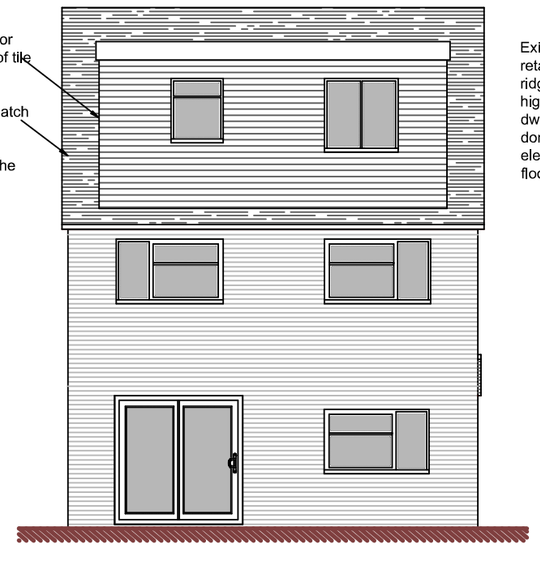


Rear Elevation

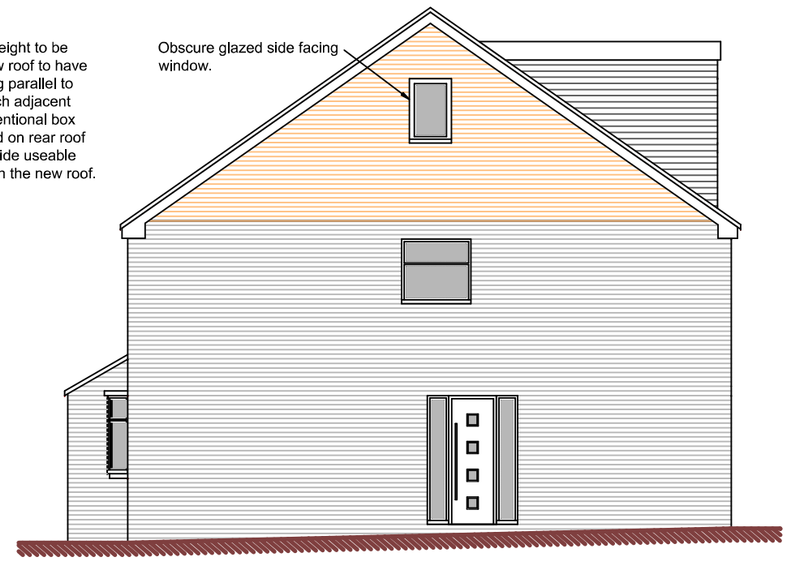


Side Elevation

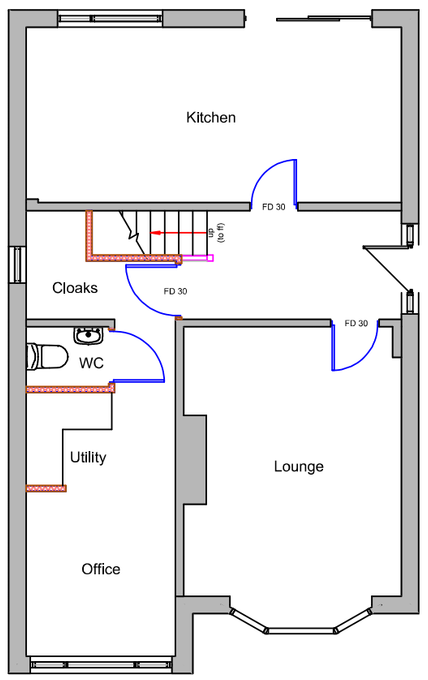

Ground Floor Plan

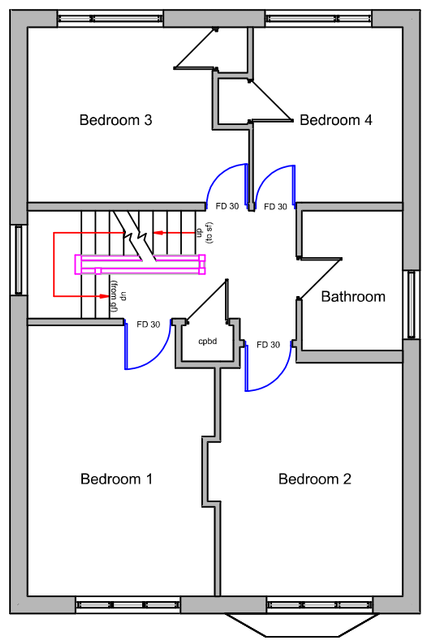

First Floor Plan

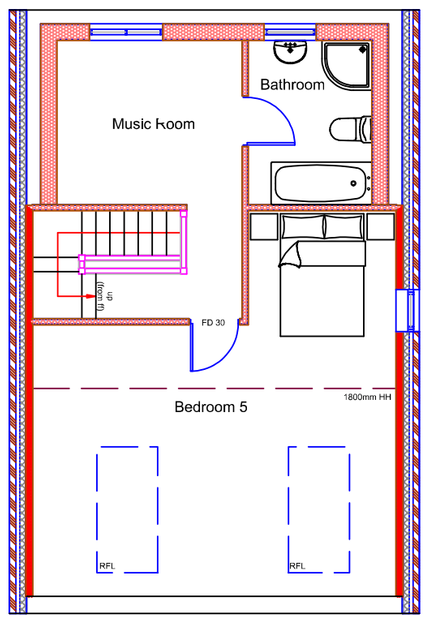

Second Floor

Metres

1 2 3 4 5 10

SCALE 1:100

DBD Architectural Consultancy Ltd ©2023

1. Copyright is vested with DBD Architectural Consultancy Ltd.

2. All dimensions to be checked on site before proceeding.

3. Contractor to check/adjust dimensions of new work to suit existing conditions.
Do not assume existing structure or details are plumb, square or level.

4. Contractor must notify the architect of any discrepancies before proceeding.

5. All drawings to be read in conjunction with all other consultants drawings and specs.

Rev	Date	Description
F	23.01.23	Amendments following planners comments
E	18.01.23	Amendments following planners comments
D	03.01.23	Amendments following planners comments
C	08.11.22	Amendments following clients comments
B	04.11.22	Amendments following clients comments
A	02.11.22	Amendments following clients comments

DBD Architectural Consultancy
DBD Architectural Consultancy Ltd
50 Broad Street, Leek,
Staffordshire, ST13 5NS
01538 383118
mail@dbdconsultants.co.uk
www.dbdconsultants.co.uk

Client
Mr and Mrs McGill
87 Sandon Street,
Leek,
ST13 5QS

Project
Extension over exisiting first floor to raise the roof and provide habitable rooms in new roof space

Title
Plans as Proposed

Stage: Planning
Size: A2
Scale: 1:100
Date: 06.10.22
Job No: 2250
Drawing Number: PL 03F