Notes:
This drawing is copyright.
Figured dimensions only to be used.

Based on Mamatic Measured Surveys drawing 2904-Measured Floor Plans & 2904-Building Elevations

SCALE 1 : 50
SCALE 1 : 1

0m 1m 2m 3m
0m 10mm 20mm 30mm 40mm 50mm 60mm

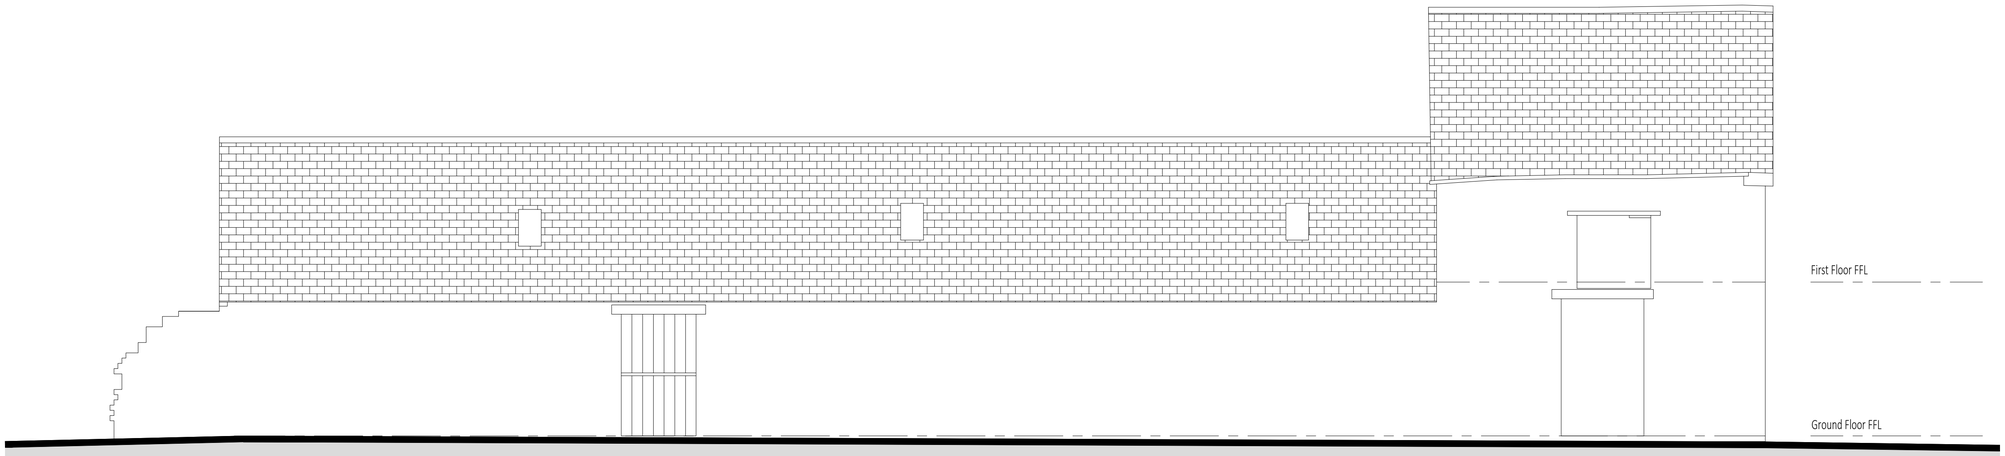

Front Elevation - Barn 2



Side Elevation - Barn 2

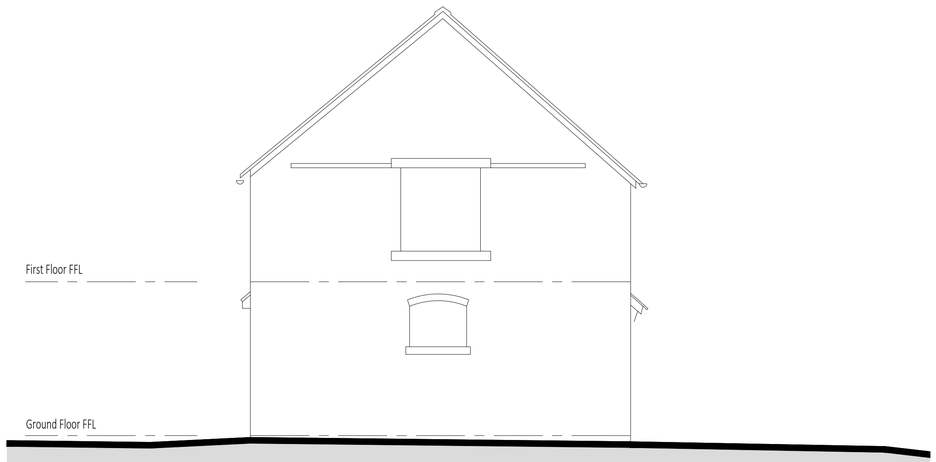

Side Elevation - Barn 2

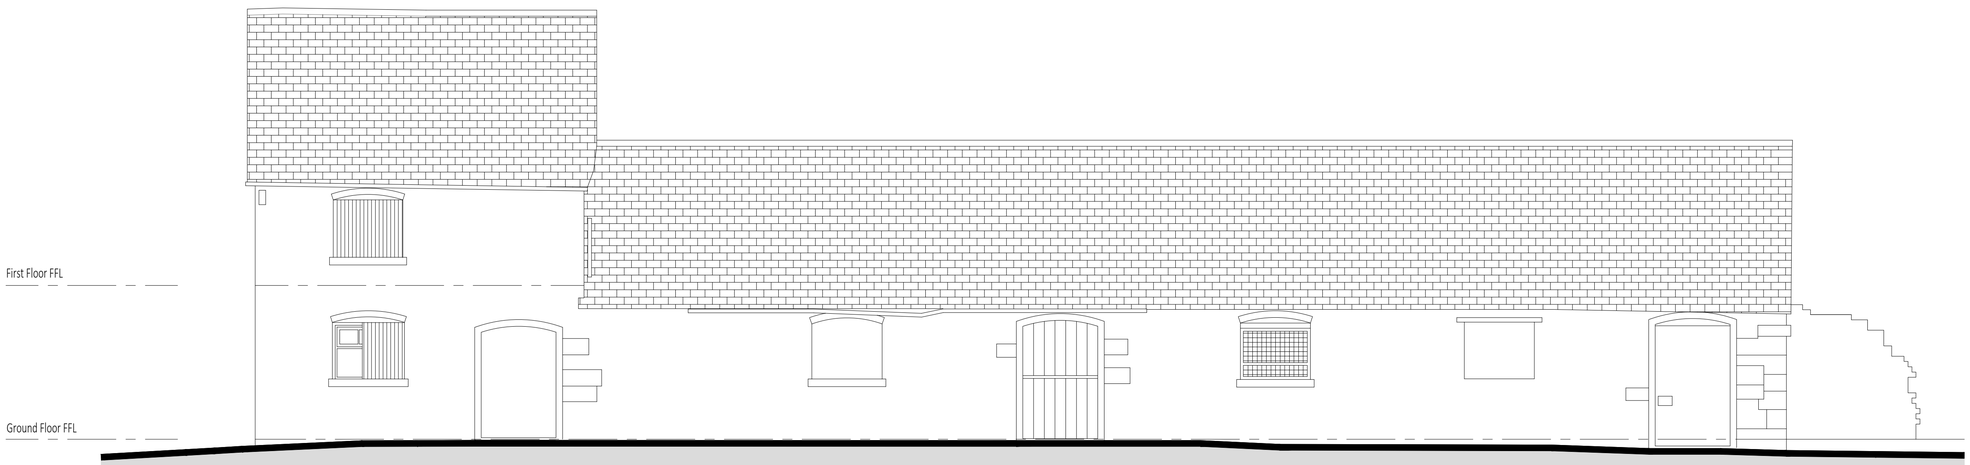

Rear Elevation - Barn 2

Revisions

Client
JPRB Holdings Ltd

Contract
Barn Conversion
at Broadgate Hall
Hollington, ST10 4HU

Drawing Title
Existing Elevations
Barn 2

Date	May 2022	Contract Number	6193
Scale	1:50@A1		
Drg. no.	6193-005	Revision	-

ellis·hillman partnership ltd
Chartered Architects
www.ellishillmanpartnership.co.uk
admin@ellishillmanpartnership.co.uk
T: 01782 633116
Holly Lodge, 3 Silverdale Road, Wolstanton,
Newcastle under Lyme, Staffordshire, ST5 8BQ