





Street Section C-C  
scale 1:250

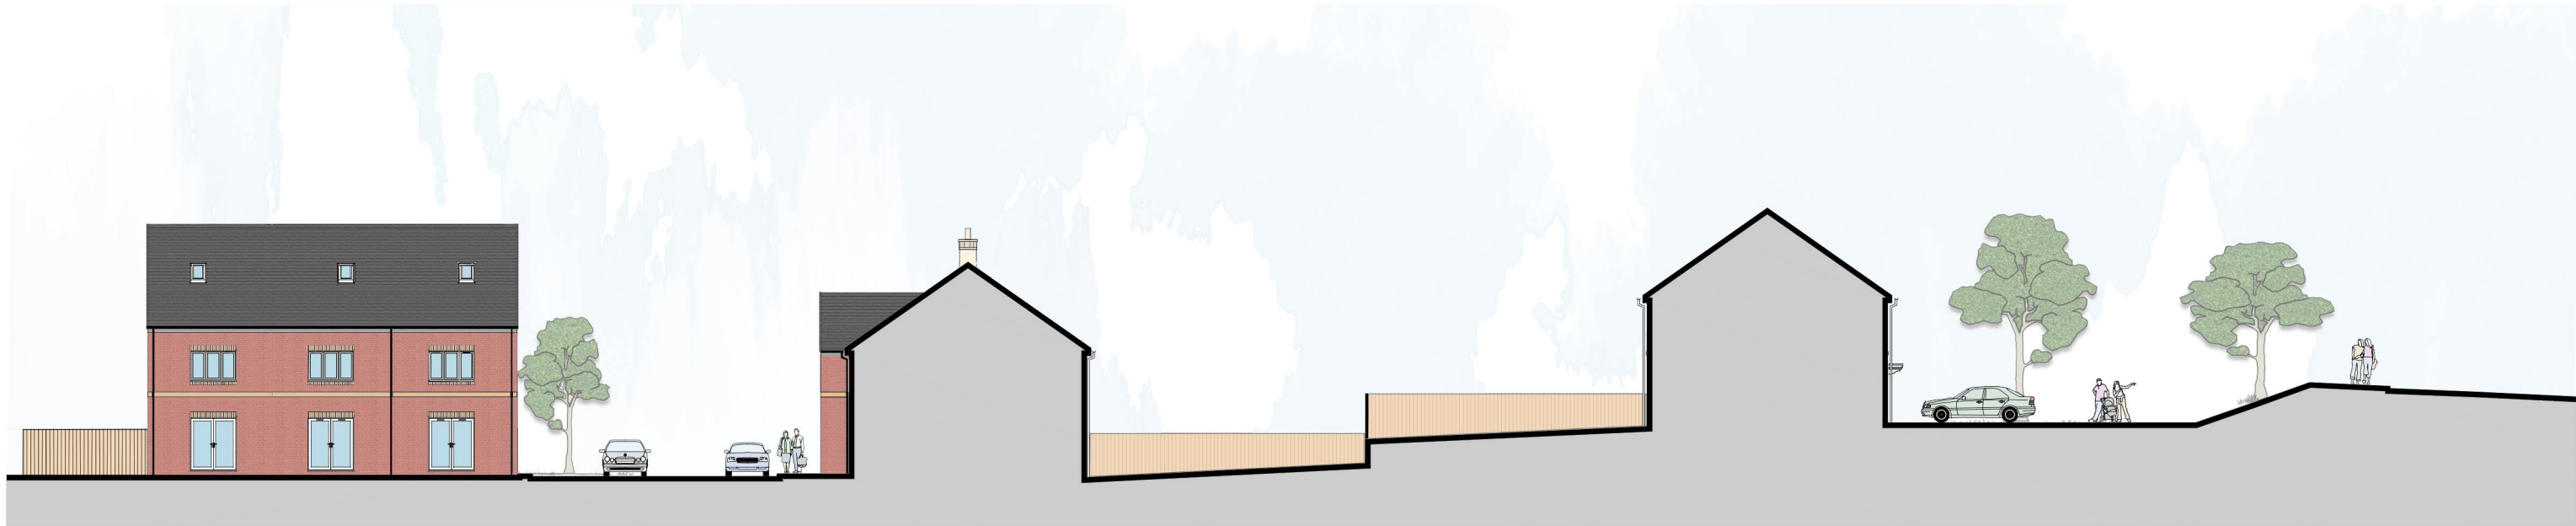

Street Section D-D  
scale 1:250

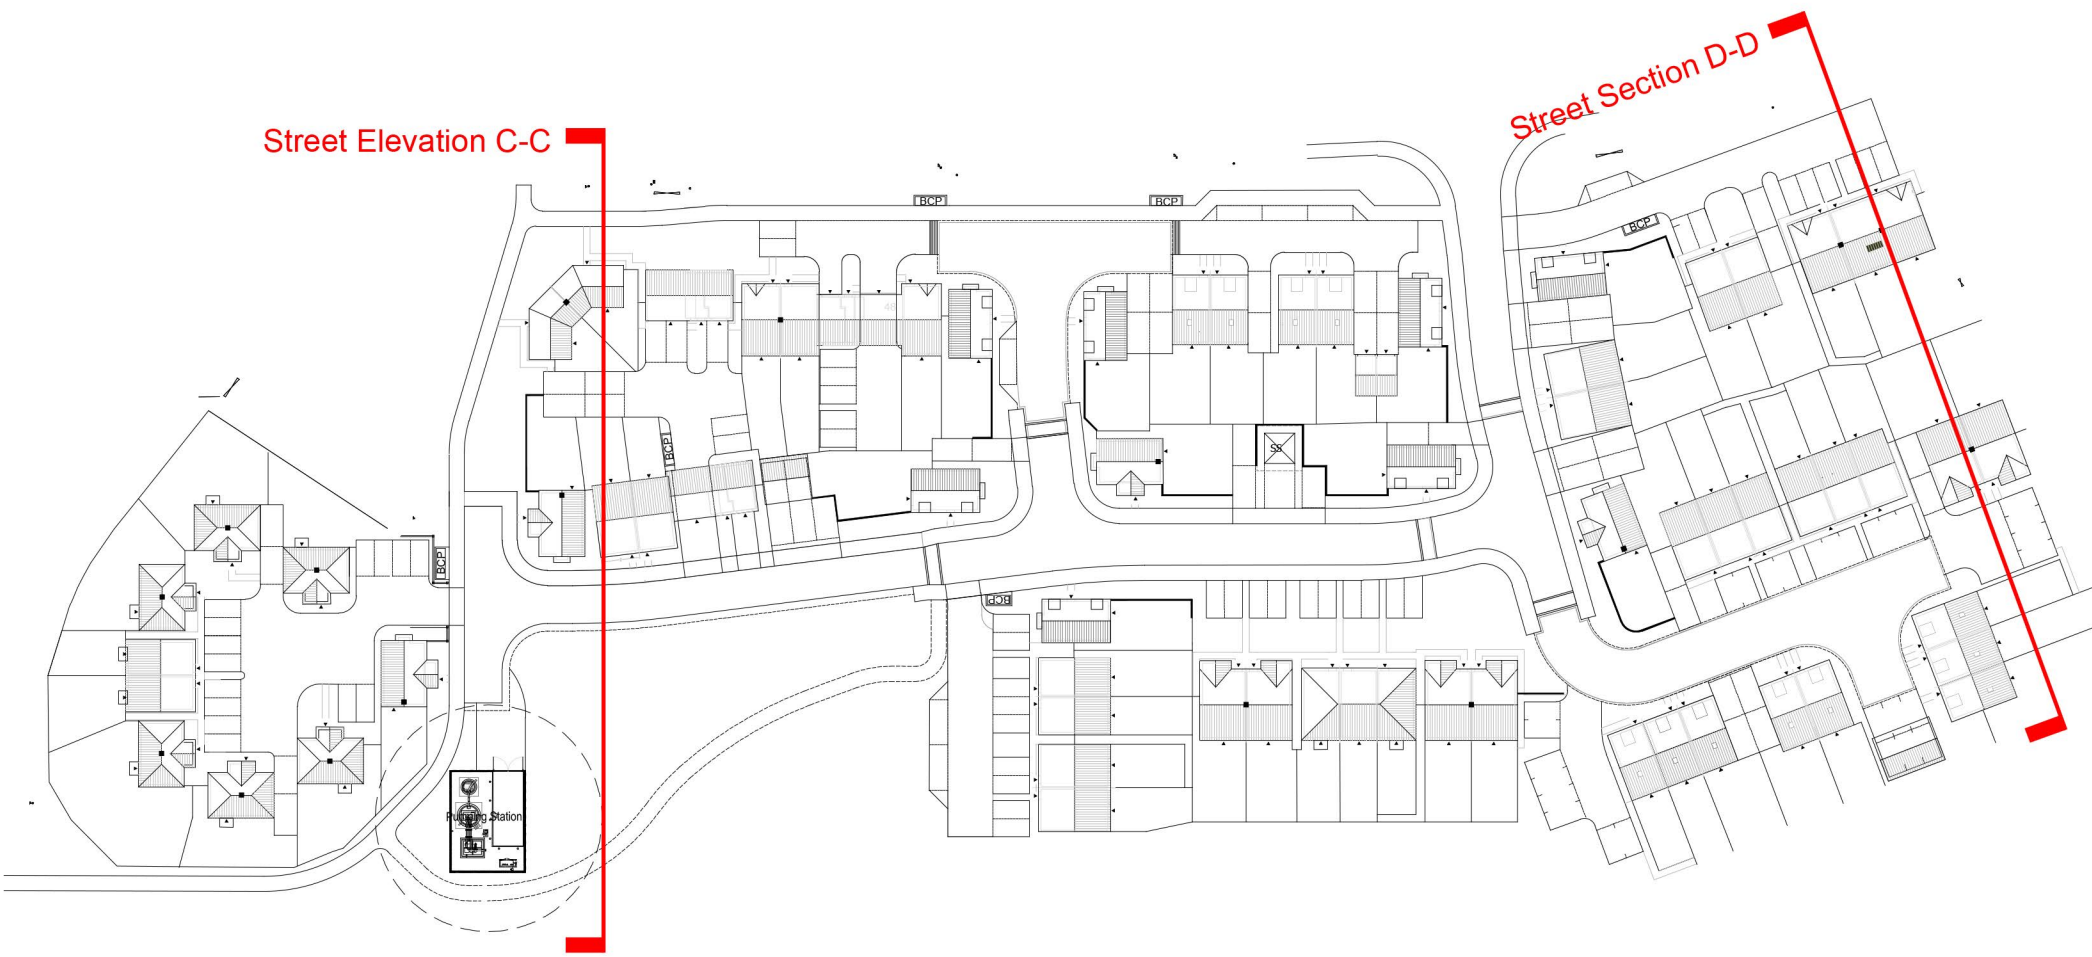

Key Plan  
scale 1:1000

| Rev:   | Description: | Initials:                | Date: |
|---|--------------|--------------------------|-------|
| <b>Client:</b><br>/  |              |                          |       |
| <b>Project:</b><br>Upper Tean                                                                             |              |                          |       |
| <b>Title:</b><br>Site Sections<br>C-C & D-D                                                               |              |                          |       |
| <b>Date:</b> 12 / 01 / 2022                                                                               |              | <b>Scale:</b> 1:250 @ A1 |       |
| <b>Drawn by:</b>                                                                                          |              | <b>Checked by:</b> -     |       |
| Job No.                                                                                                   | Drg No.      | Rev.                     |       |

| Scale Check : |     |     |                 |
|---------------|-----|-----|-----------------|
| 1:1250 - 0    | 10m | 20m | 30m 40m 50m 60m |
| 1:100 - 0     | 1m  | 2m  | 3m 4m 5m        |
| 1:50 - 0      | 1m  | 2m  |                 |
| 1:500 - 0     | 10m | 20m |                 |