



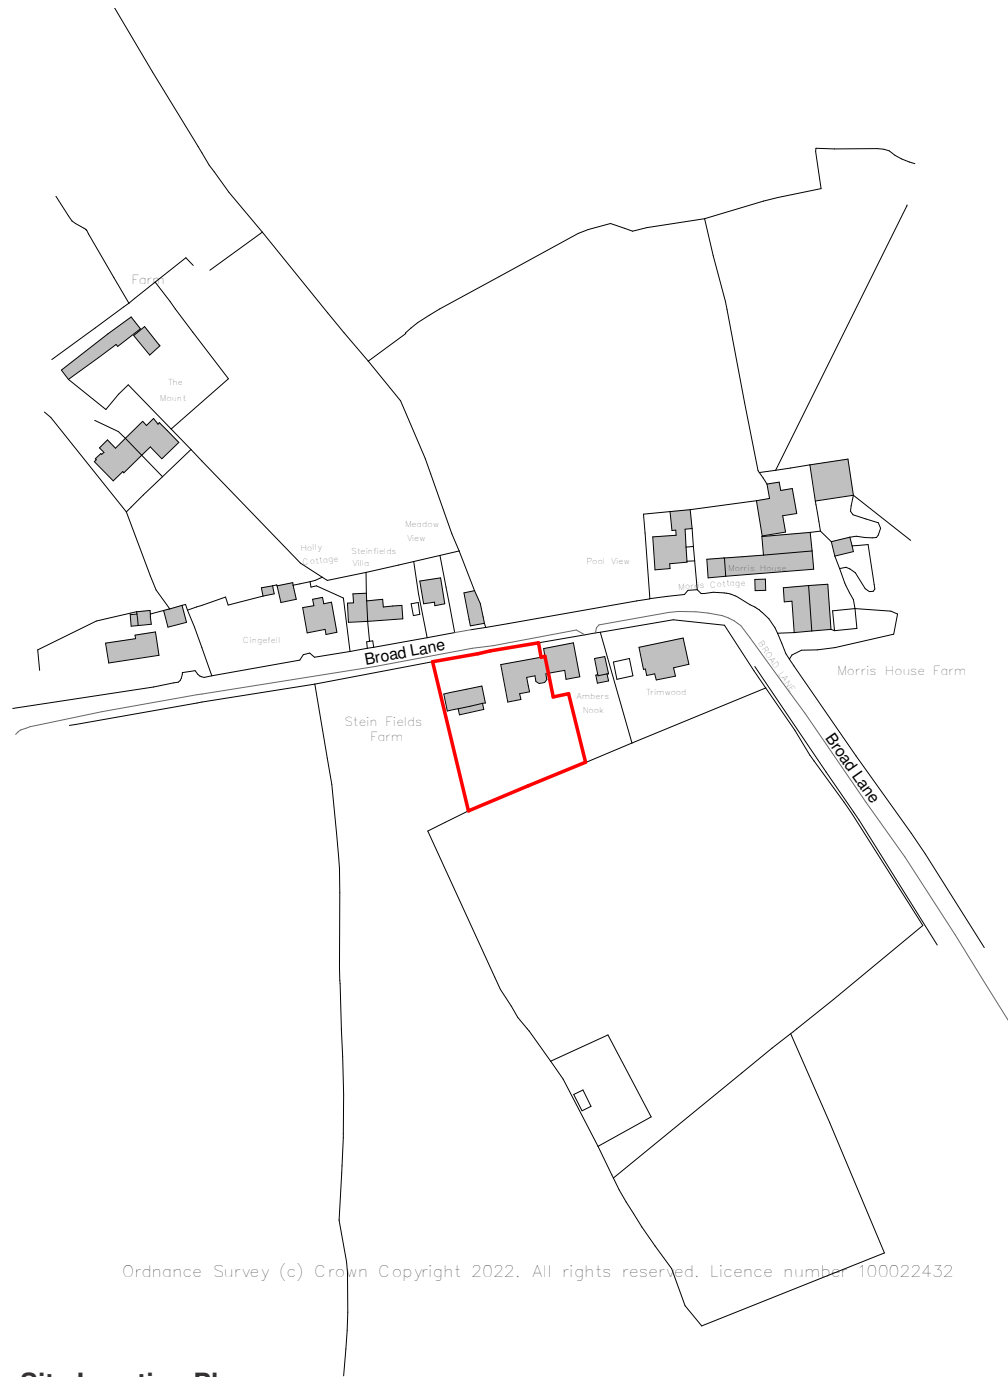


Site Location Plan
1 : 2500

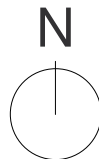


VISUAL SCALE 1:2500



Existing Site Block Plan
1 : 500

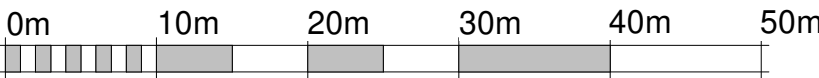

VISUAL SCALE 1:500

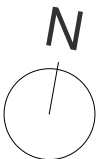

DRAWING REVISIONS				
REV	DESCRIPTION	DATE	BY	CHK
P01	Planning Issue	24/02/22	RT	CD
P02	"Do Not Scale" Annotation removed	04/03/22	RT	CD
P03	Prior Approval: Large Home Extension - Planning Issue	25/01/23	MK	RT
NOTES				
ALL DIMENSIONS TO BE VERIFIED ON SITE PRIOR TO THE COMMENCEMENT OF ANY WORK OR THE PRODUCTION OF ANY SHOP DRAWING. ALL DISCREPANCIES TO BE REPORTED TO THE ARCHITECT.				
THIS DRAWING IS TO BE READ IN CONJUNCTION WITH ALL RELATED ARCHITECTS AND ENGINEERS DRAWINGS AND ANY OTHER RELEVANT INFORMATION.				
THIS DRAWING IS COPYRIGHT © OF DWA ARCHITECTS (LONDON) LTD.				
DWA ARCHITECTS DWA Architects (London) Ltd Cyclops House Link Business Park York United Kingdom YO10 3JB 01904 544 400 dwa@dwa-architects.co.uk www.dwa-architects.co.uk				
CLIENT Mr & Mrs Murphy				
PROJECT Steinfelds Farm Brown Edge ST6 8TU				
DRAWING TITLE Existing Site Location and Block Plans				
DRAWING STATUS PLANNING				
SCALE (@ A3) As indicated		DATE 23/02/22		
DRAWN BY RT		CHECKED BY CMD		
JOB NO. SW0144	DWG NO. SK(00)01	REV P03		