


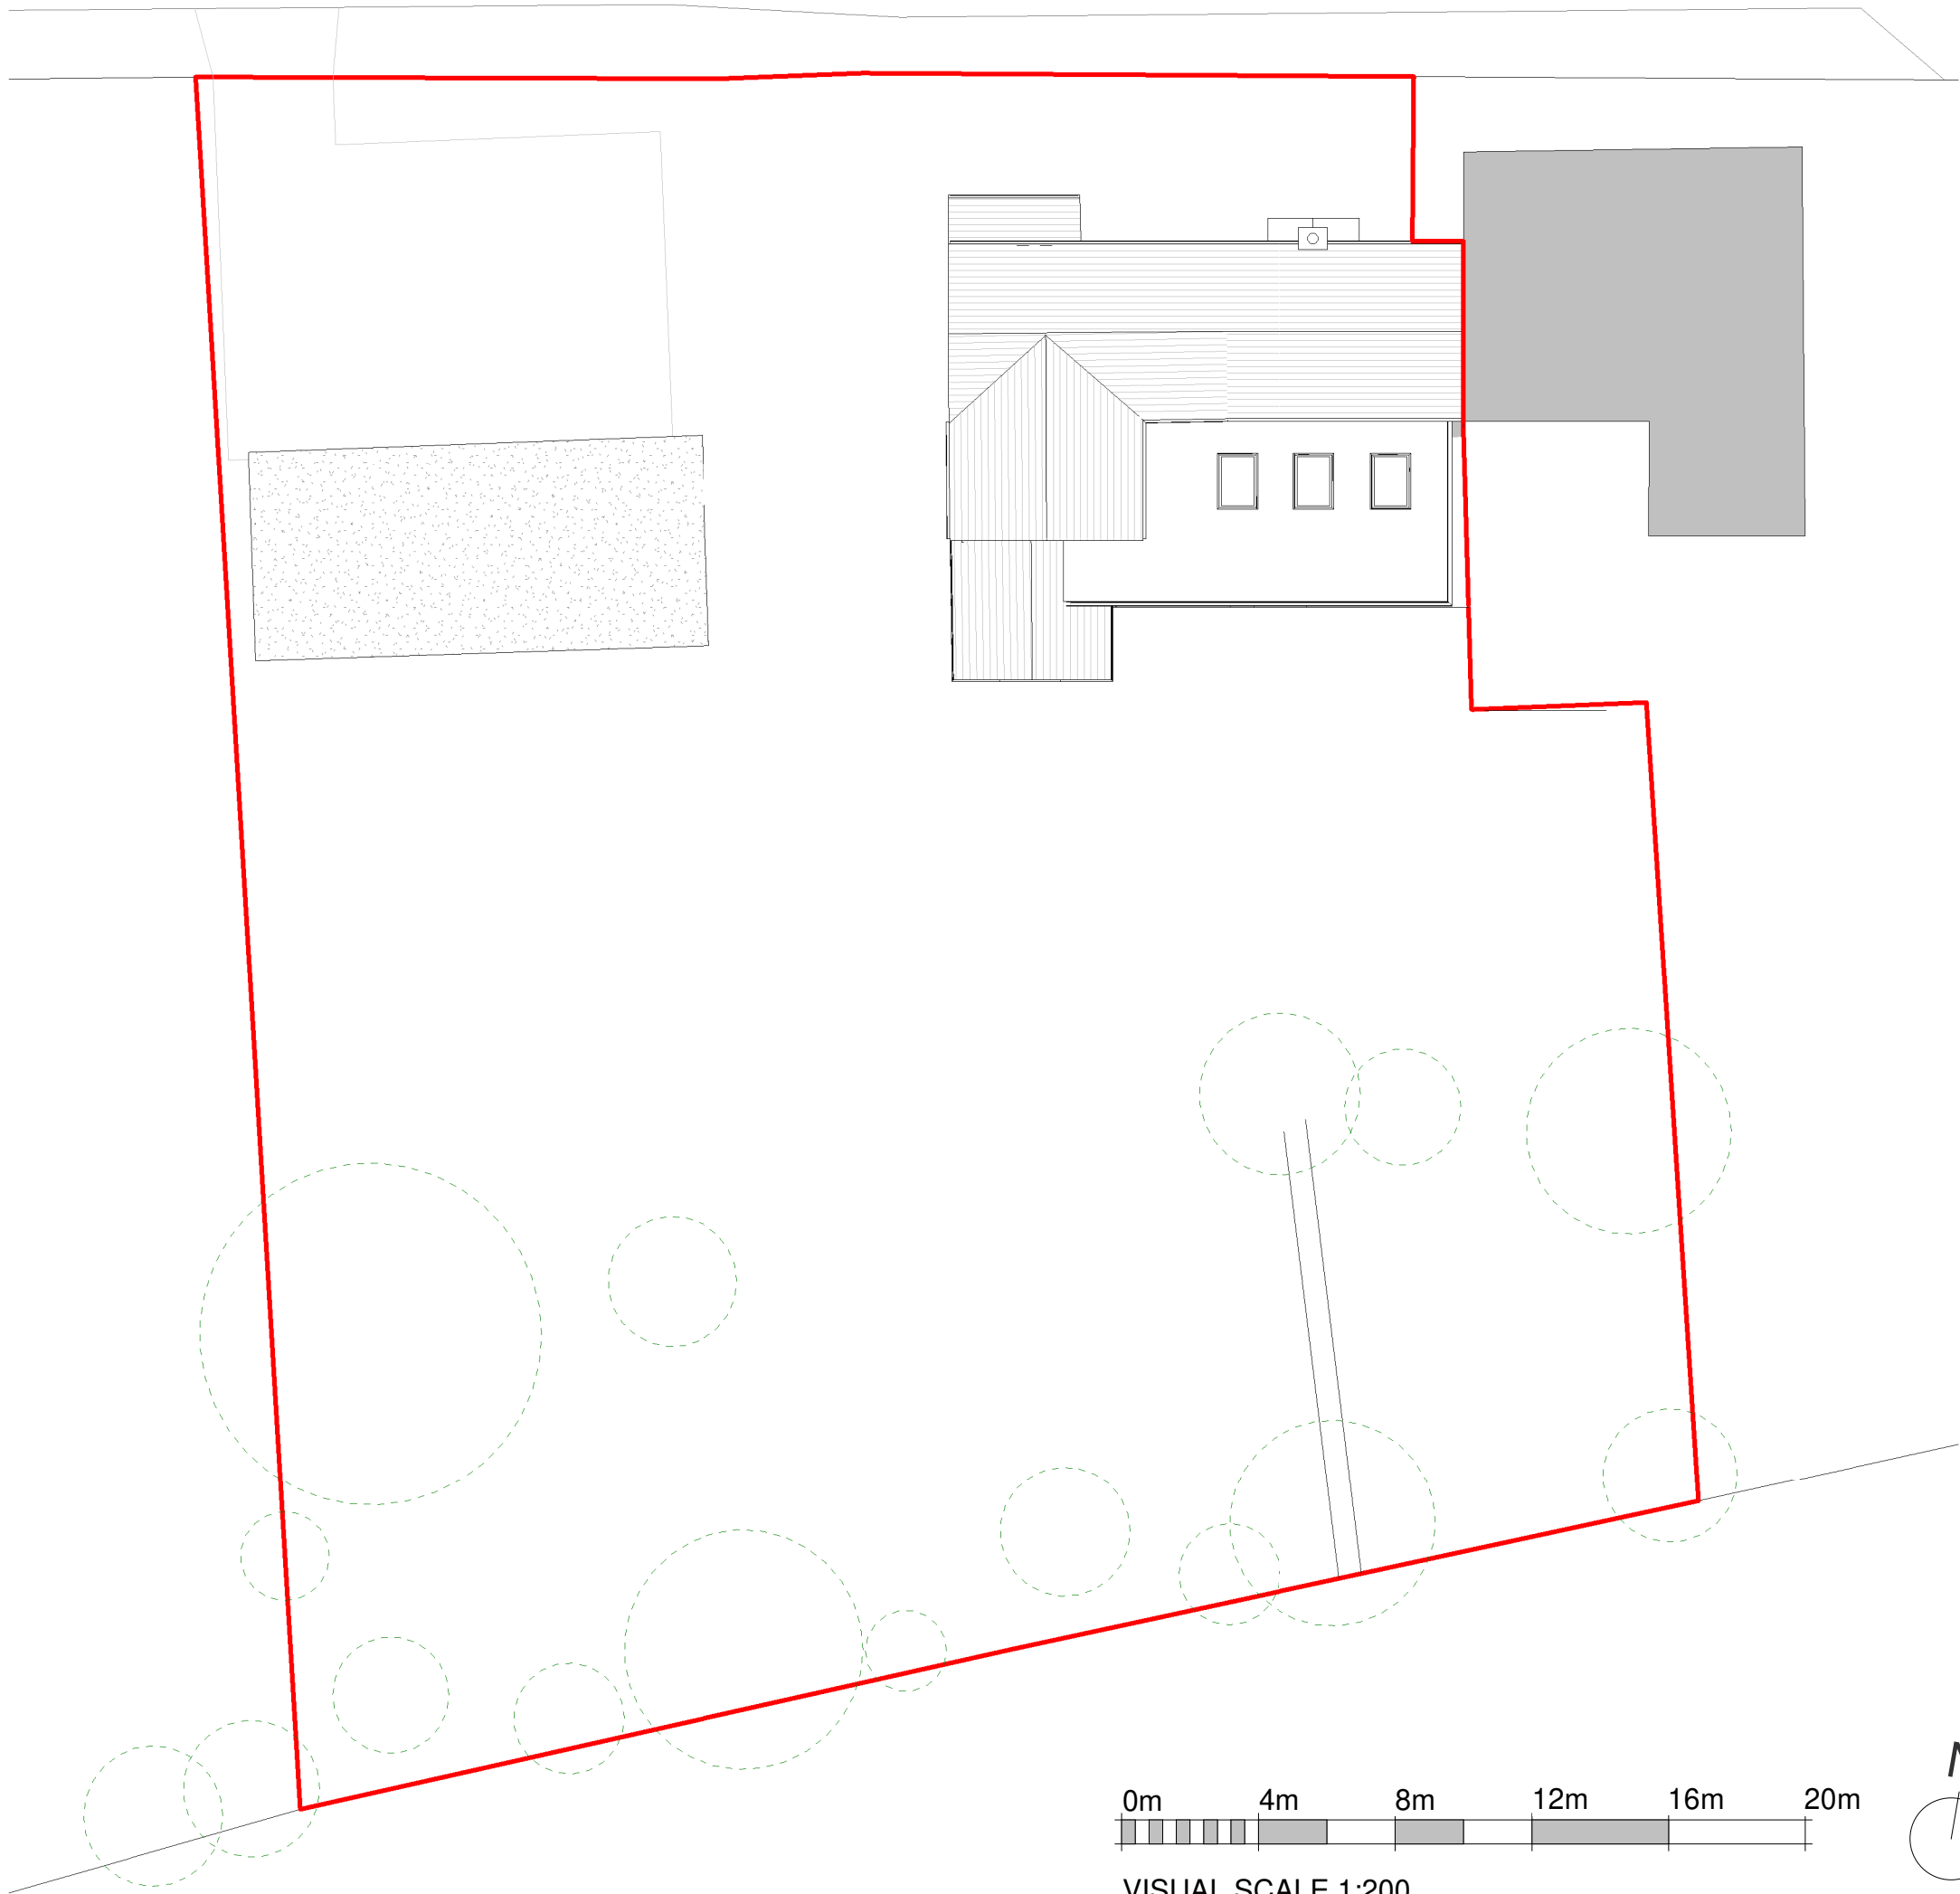

DRAWING REVISIONS				
REV	DESCRIPTION	DATE	BY	CHK
P01	Planning Issue	24/02/22	RT	CD
P02	"Do Not Scale" Annotation removed	04/03/22	RT	CD
P03	Prior Approval: Large Home Extension - Planning Issue	25/01/23	MK	RT

NOTES

ALL DIMENSIONS TO BE VERIFIED ON SITE PRIOR TO THE COMMENCEMENT OF ANY WORK OR THE PRODUCTION OF ANY SHOP DRAWING. ALL DISCREPANCIES TO BE REPORTED TO THE ARCHITECT.

THIS DRAWING IS TO BE READ IN CONJUNCTION WITH ALL RELATED ARCHITECT'S AND ENGINEER'S DRAWINGS AND ANY OTHER RELEVANT INFORMATION.

THIS DRAWING IS COPYRIGHT © OF DWA ARCHITECTS (LONDON) LTD.



DWA Architects (London) Ltd
Cyclops House
Link Business Park
United Kingdom
YO10 3JB



01904 544 400
dwa@dwa-architects.co.uk
www.dwa-architects.co.uk

CLIENT
Mr & Mrs Murphy

PROJECT
Steinfelds Farm
Brown Edge
ST6 8TU

DRAWING TITLE
Proposed Site Block Plan

DRAWING STATUS
PLANNING

SCALE: (@ A3) 1 : 200	DATE 23/02/22		
DRAWN BY RT	CHECKED BY CMD		
JOB NO. SW0144	DWG NO. SK(00)02	REV P03	