



Proposed Ground Floor Plan

1 : 100

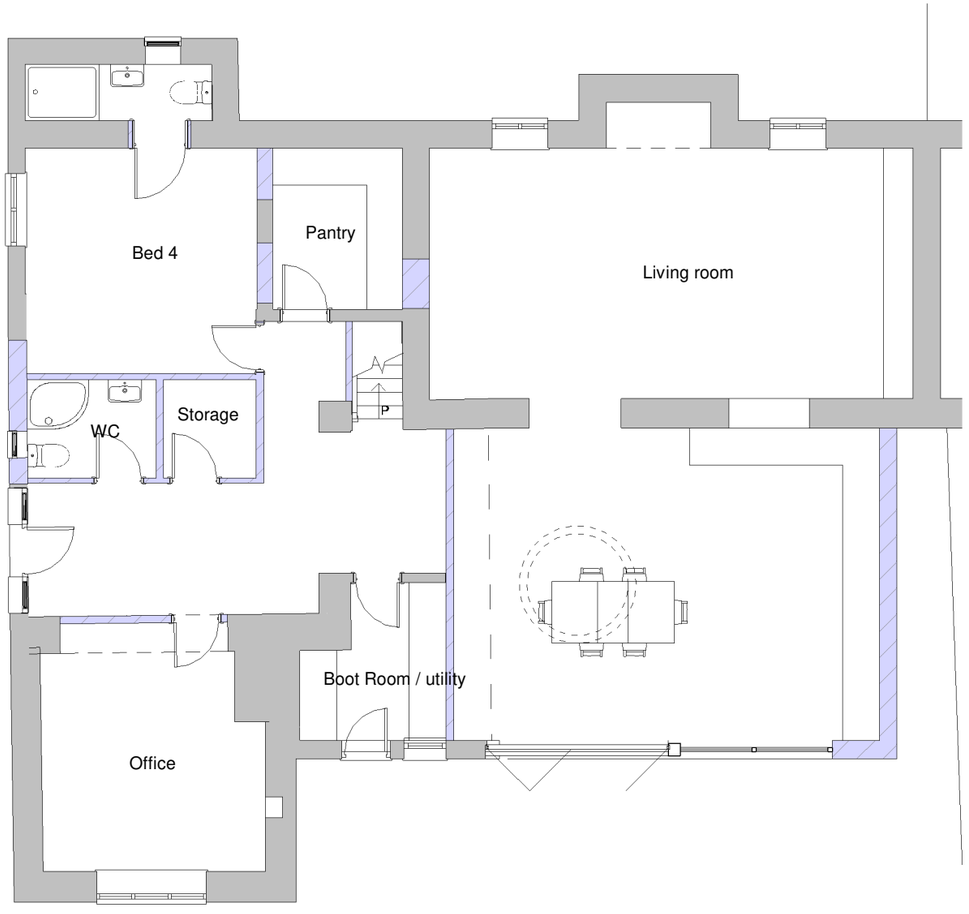


Proposed First Floor Plan

1 : 100

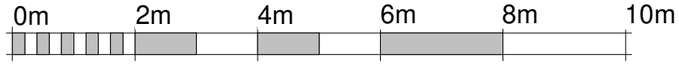

VISUAL SCALE 1:100

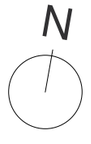

DRAWING REVISIONS

REV	DESCRIPTION	DATE	BY	CHK
P01	Minor Amendments following client comments	04/02/22	RT	CD
P02	Minor amendments following client comments	11/02/22	RT	CD
P03	Planning Issue	24/02/22	RT	CD
P04	"Do Not Scale" Annotation removed	04/03/22	RT	CD
P05	Permitted Development Option A	10/06/20	RT	CD
P06	Permitted Development Option B	10/06/20	RT	CD
P07	Large extension with flat roof, reduced pitch to single storey outshot roof	16/01/23	MB	RT
P08	Minor amendments to extension	20/01/23	RT	
P09	Prior Approval: Large Home Extension - Planning Issue	25/01/23	MK	RT

NOTES

ALL DIMENSIONS TO BE VERIFIED ON SITE PRIOR TO THE COMMENCEMENT OF ANY WORK OR THE PRODUCTION OF ANY SHOP DRAWING. ALL DISCREPANCIES TO BE REPORTED TO THE ARCHITECT.

THIS DRAWING IS TO BE READ IN CONJUNCTION WITH ALL RELATED ARCHITECTS AND ENGINEER'S DRAWINGS AND ANY OTHER RELEVANT INFORMATION.

THIS DRAWING IS COPYRIGHT © OF DWA ARCHITECTS (LONDON) LTD.

DWA ARCHITECTS

DWA Architects (London) Ltd
Cyclops House
Link Business Park
York
United Kingdom
YO10 3JB

01904 544 400
dwa@dwa-architects.co.uk
www.dwa-architects.co.uk

CLIENT
Mr & Mrs Murphy

PROJECT
Steinfields Farm
Brown Edge
ST6 8TU

DRAWING TITLE
Proposed Floor Plans

DRAWING STATUS
PLANNING

SCALE (@ A3)	DATE	
1 : 100	January 22	
DRAWN BY	CHECKED BY	
DB	RT	
JOB NO.	DWG NO.	REV
SW0144	SK(00)05	P09