

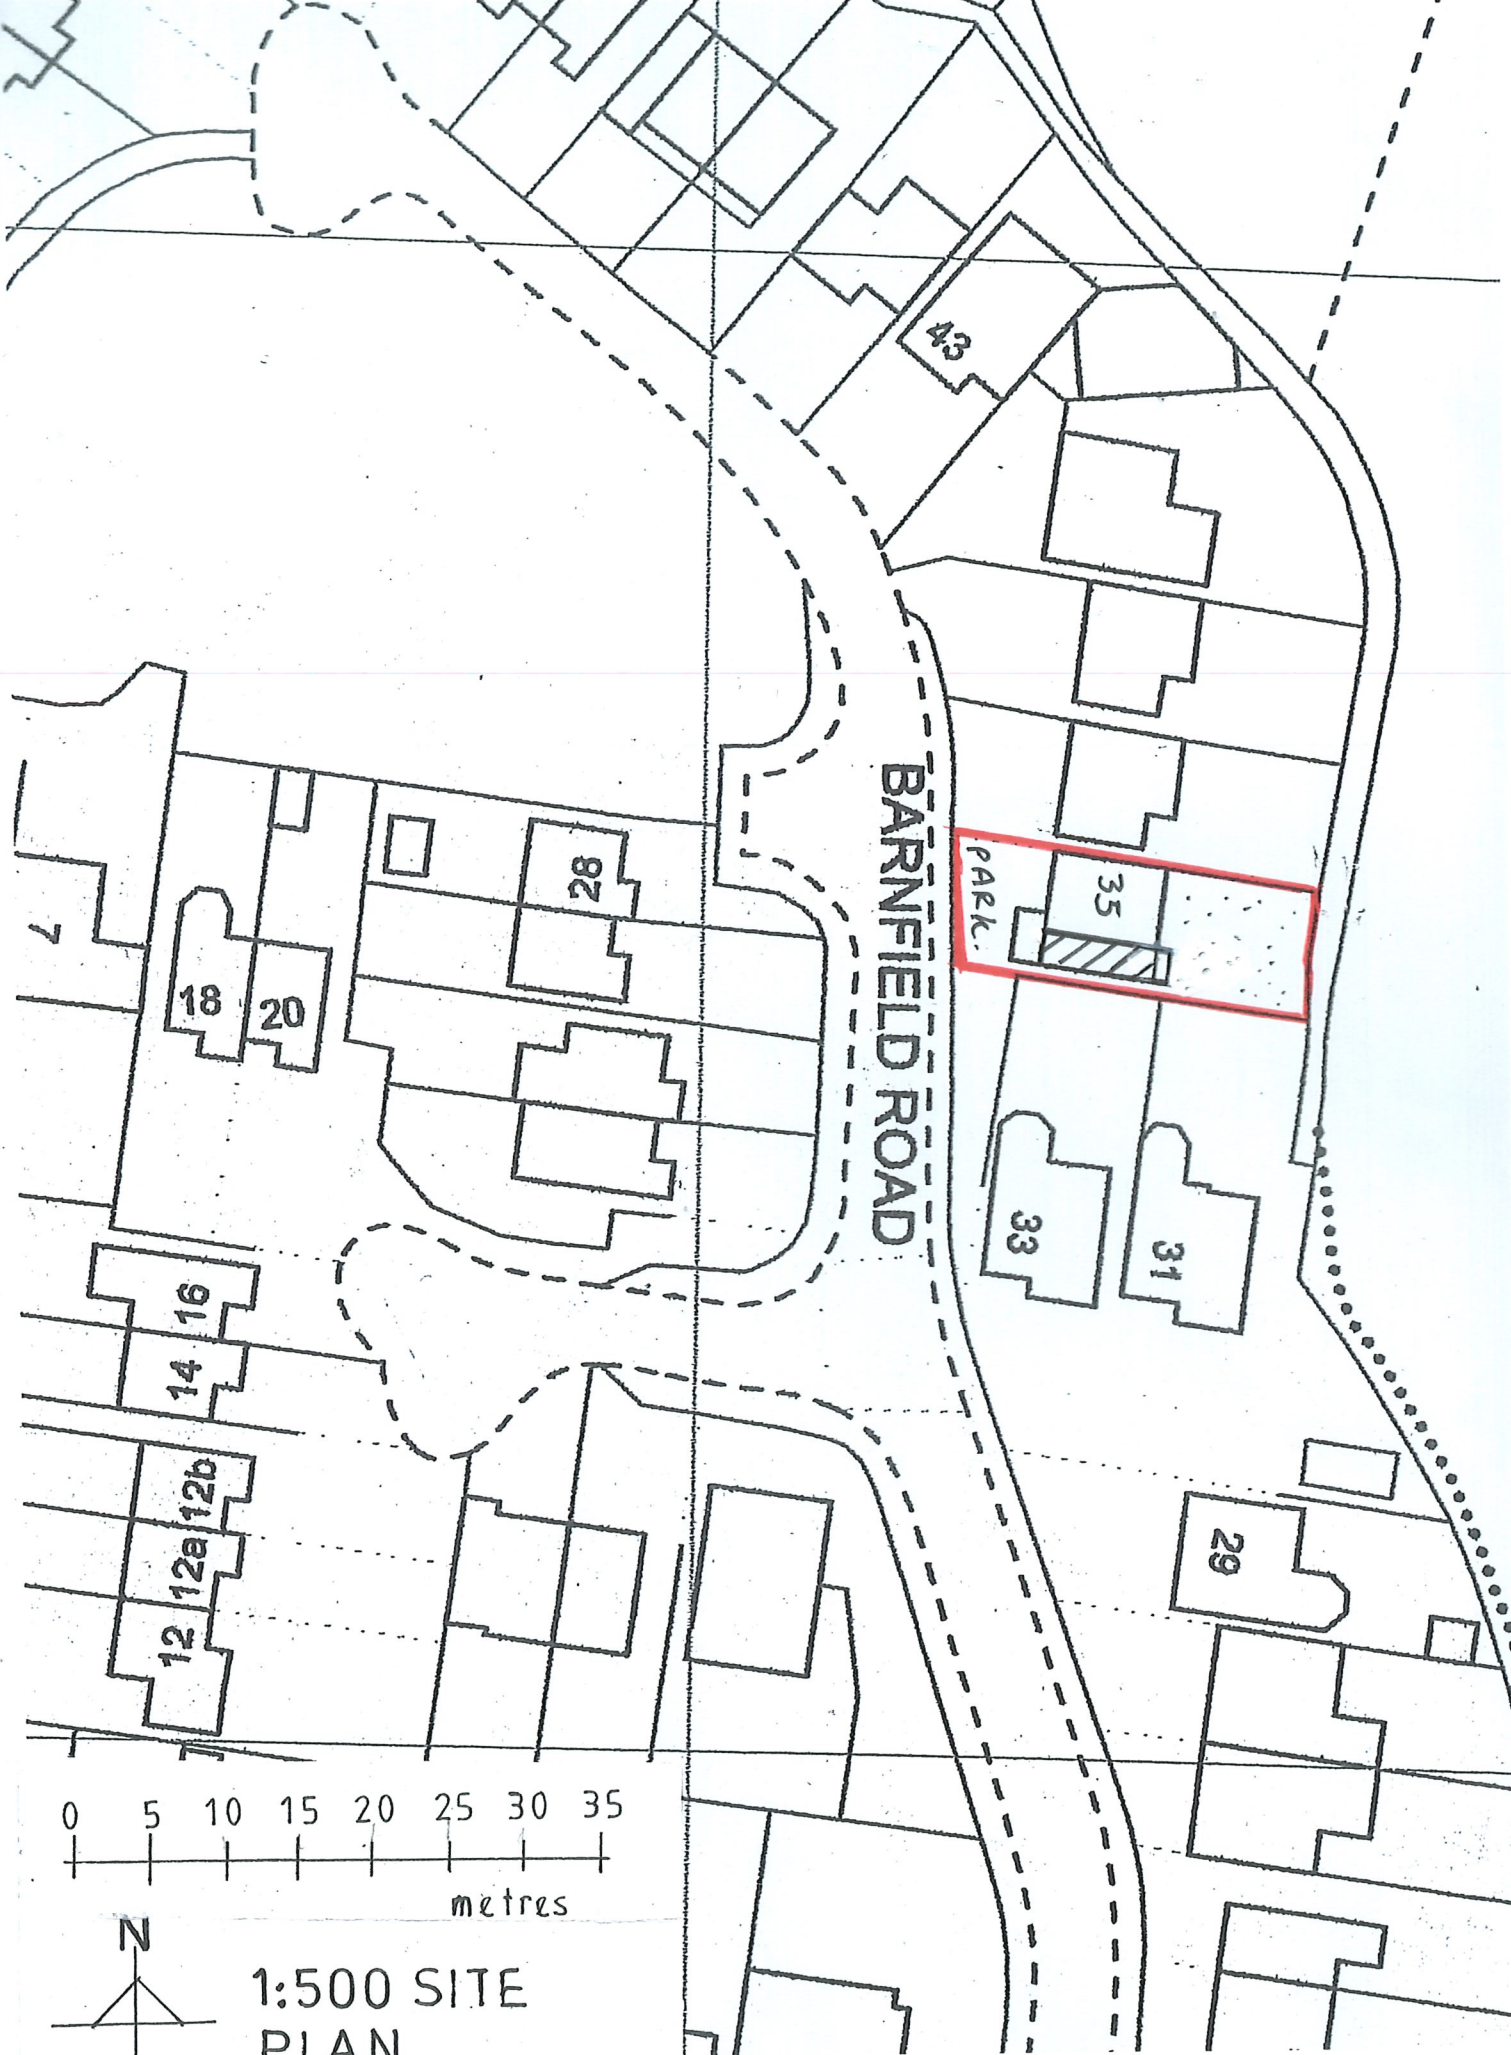


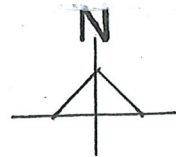

BARNFIELD ROAD

PARK.

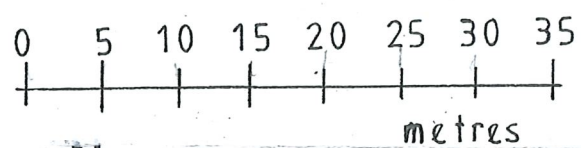

1:500 SITE
PLAN