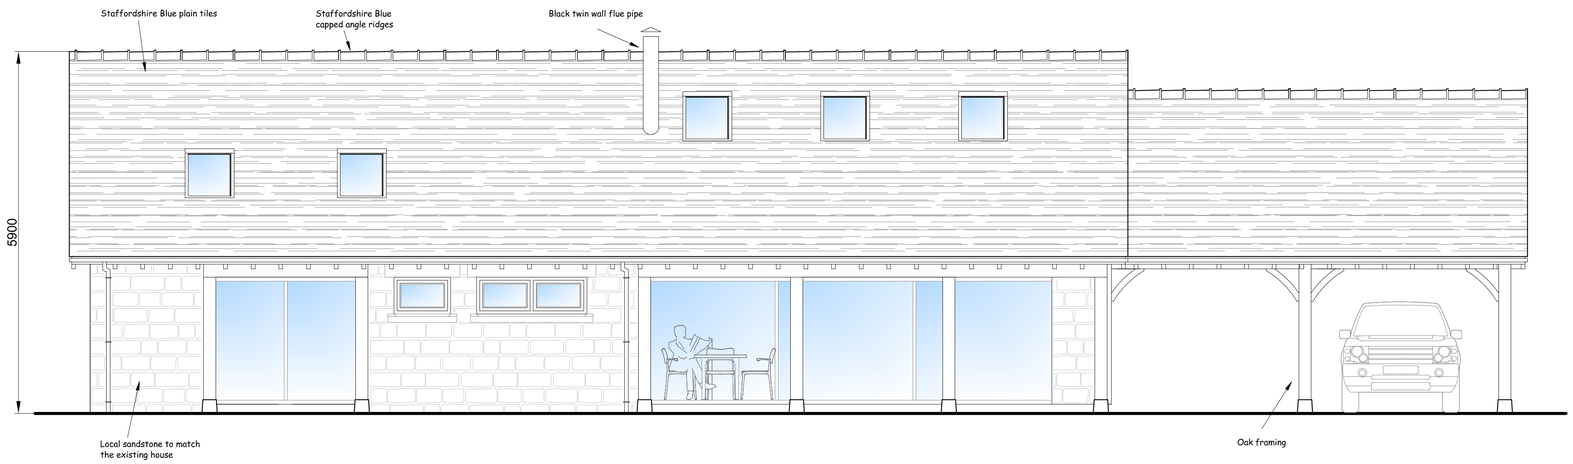

PROPOSED WEST ELEVATION

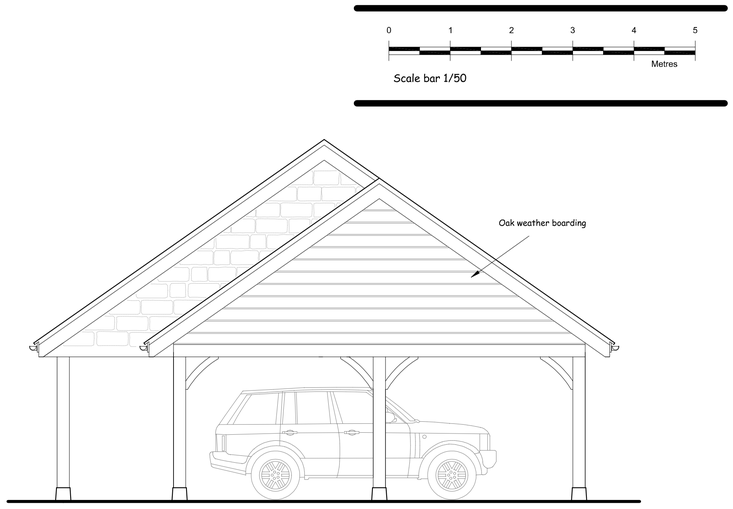

PROPOSED SOUTH ELEVATION

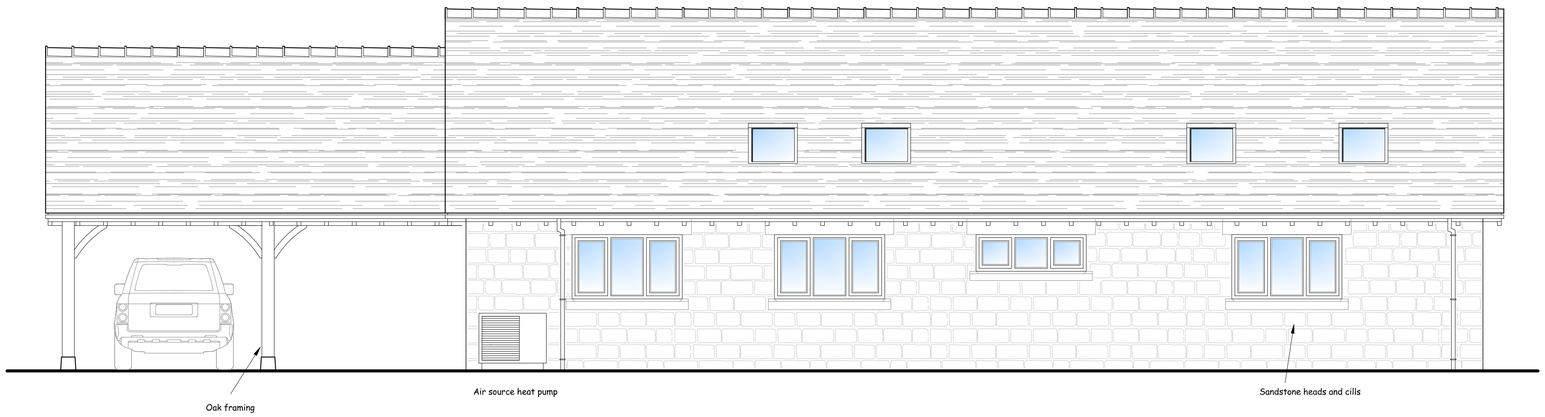

PROPOSED EAST ELEVATION

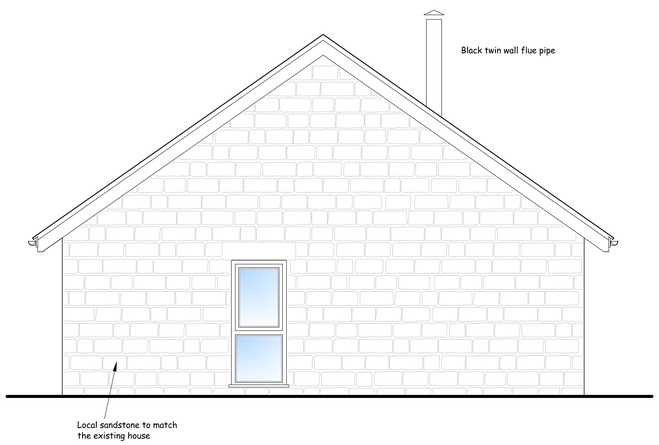

PROPOSED NORTH ELEVATION

Nigel Forrester MCIOB
Building Design Services

ILETT HOUSE, SMITHY BANK, ALTON, STAFFS, ST10 4AD
TEL 01538 702164

www.nigelforrester.co.uk www.sap-calc.co.uk

CLIENT

Mr R Sampson

PROJECT

Proposed dwelling
adjacent to
Wood Lane View
Winnothdale
Tean
Stoke-on-Trent
ST10 4HB

DRAWING NUMBER 22/660/01

Proposed elevations

SCALES 1/50 @ A1