
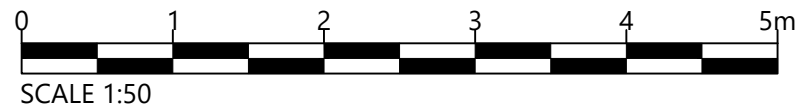


Plot Date : 26/05/2022 26 May 2022 15:15:52
File Name : Y:\CAD\4158 UPPER LEIGH\01-WORKING\01_01-DRAWINGS\4158_DR_P_0003-11.DWG

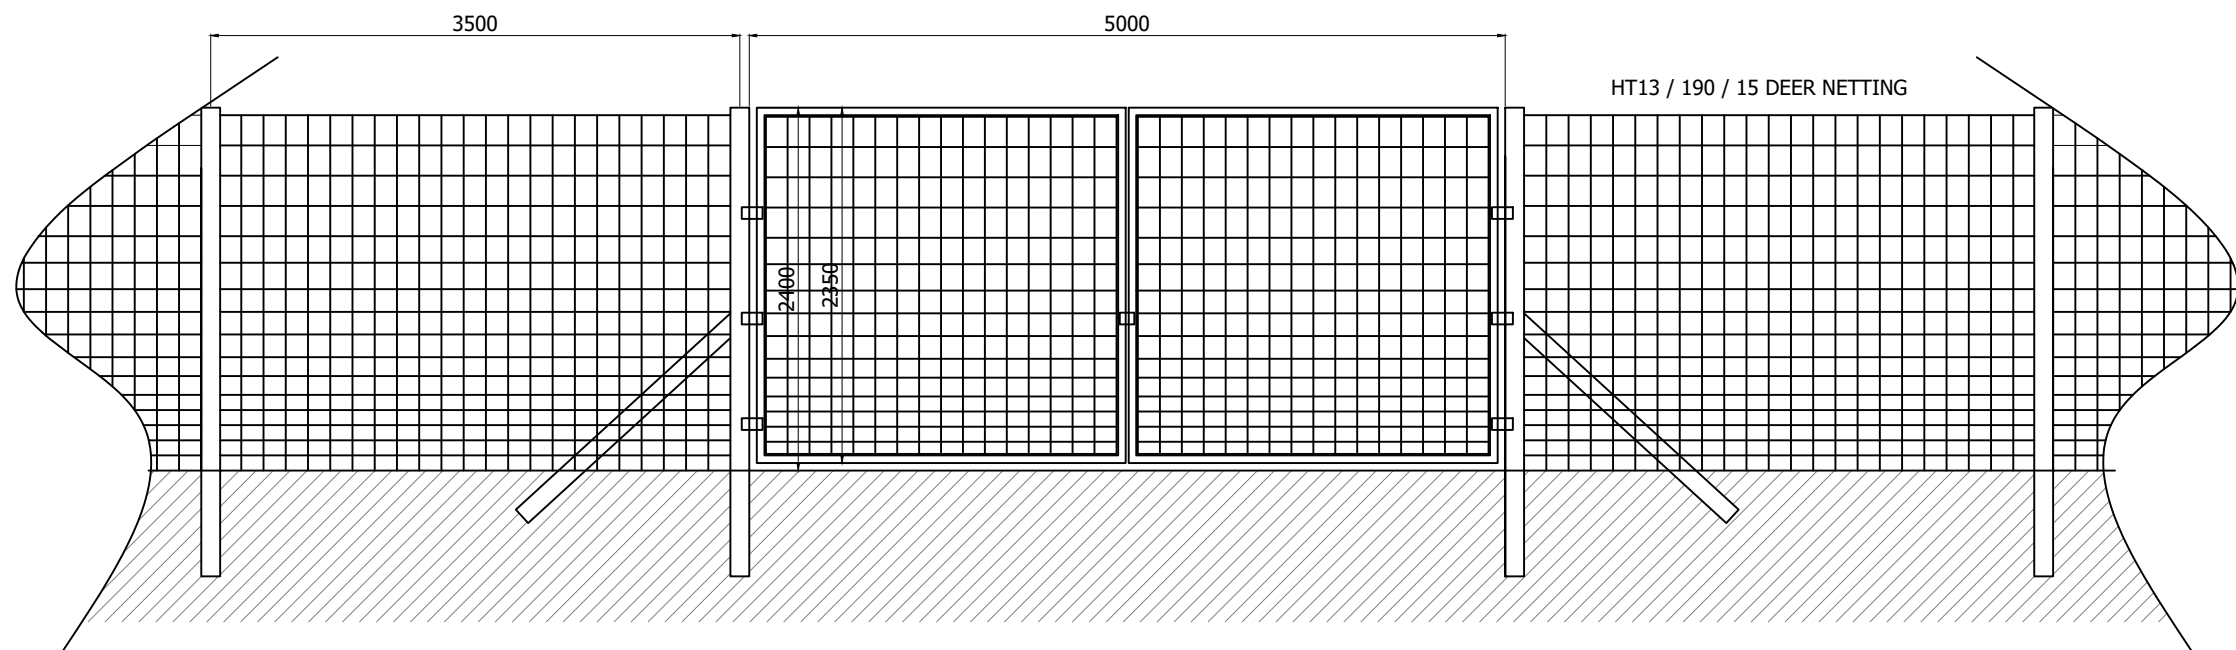

FOR ILLUSTRATION PURPOSES ONLY

ALL DIMENSIONS SHOWN ARE IN MILLIMETERS AND ARE APPROXIMATE

Project Title UPPER LEIGH SOLAR		Drawing Title PLANNING DRAWING 7 SECURITY GATE		Purpose of issue FOR PLANNING APPLICATION		THIS DOCUMENT HAS BEEN PREPARED IN ACCORDANCE WITH THE SCOPE OF ARCUS' APPOINTMENT WITH ITS CLIENT AND IS SUBJECT TO THE TERMS OF THAT APPOINTMENT. ARCUS ACCEPTS NO LIABILITY FOR ANY USE OF THIS DOCUMENT OTHER THAN BY ITS CLIENT AND ONLY FOR THE PURPOSES FOR WHICH IT WAS PREPARED AND PROVIDED		Arcus Consultancy Services 1C Swinegate Court East, 3 Swinegate York, YO1 8AJ Tel: +44 (0) 1904 715 470 Fax: www.arcusconsulting.co.uk	
Client 				Designed LIGHTROCK	Drawn SR	Checked AT	Approved JM	Drawing Number 4158_DR_P_0006	
				Arcus Internal Project No. 4158		Date 26/05/22		Rev -	
				Scale @ A3 1:50					

