


Plot Date : 26/05/2022 15:16:35
File Name : Y:\CAD\4158 UPPER LEIGH\01-WORKING\01_01-DRAWINGS\4158_DR_P_0003-11.DWG

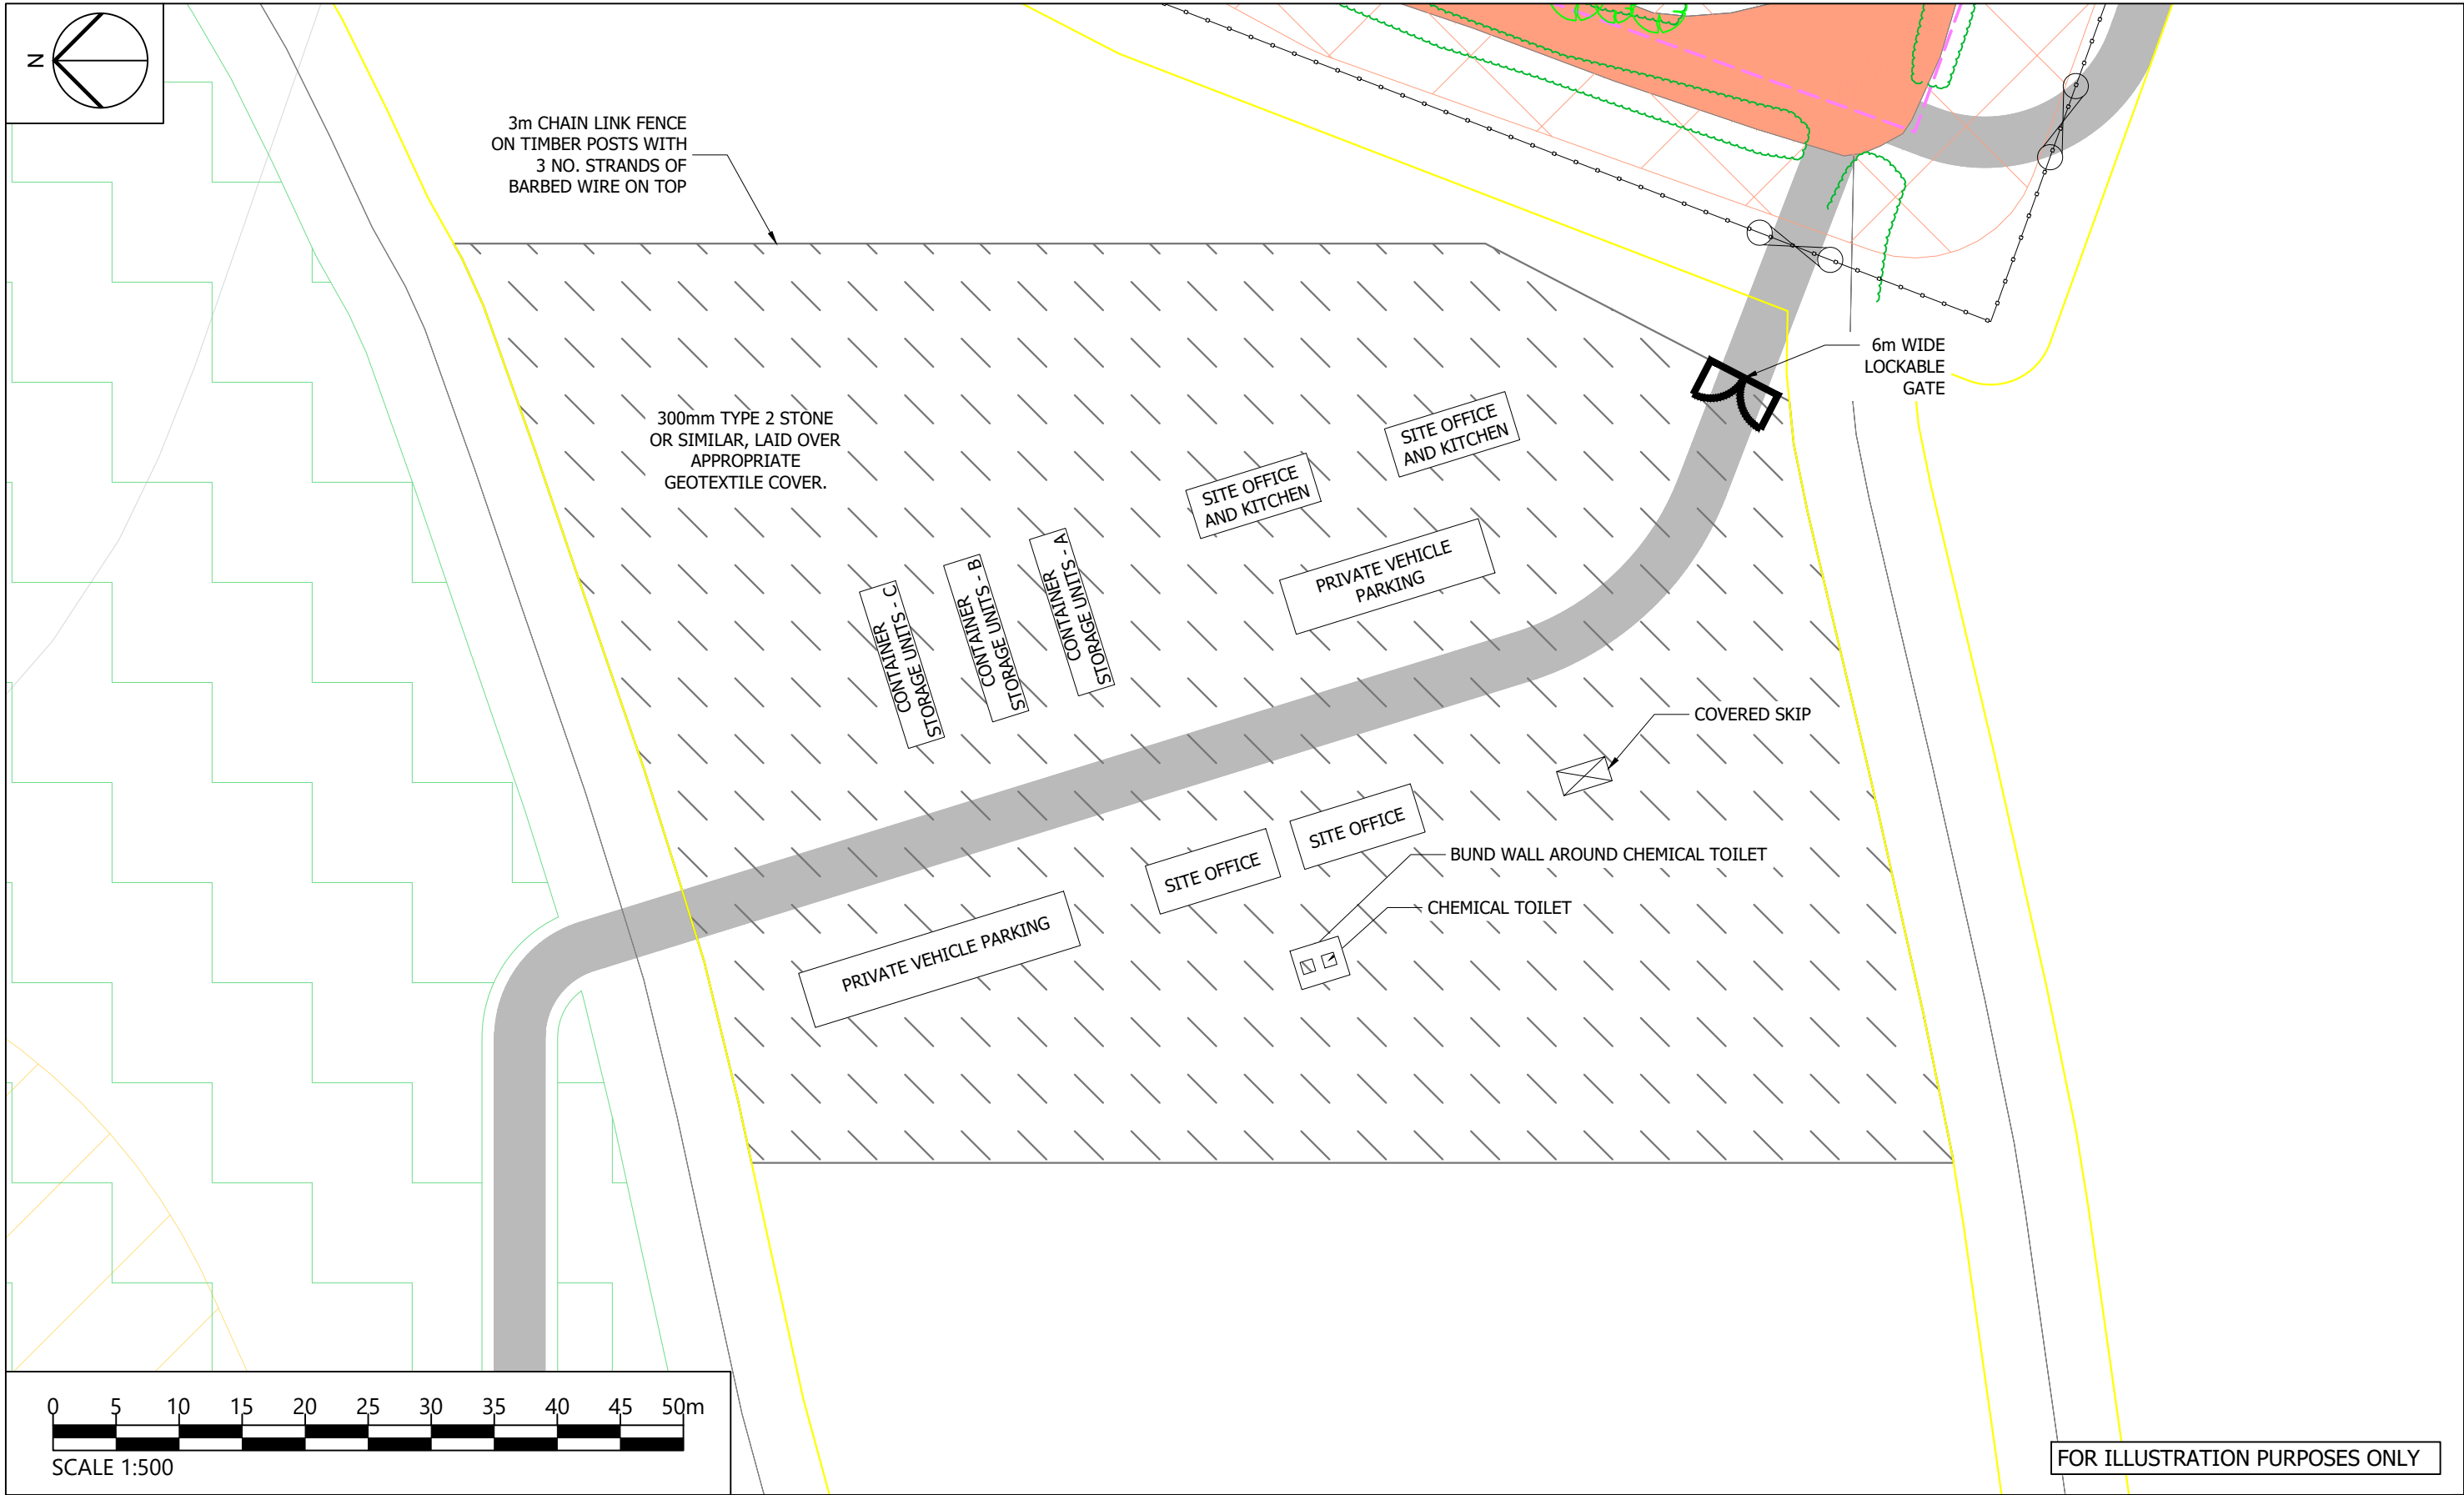

Project Title UPPER LEIGH SOLAR		Drawing Title PLANNING DRAWING 11 INDICATIVE TEMPORARY CONSTRUCTION COMPOUND		Purpose of issue FOR PLANNING APPLICATION		THIS DOCUMENT HAS BEEN PREPARED IN ACCORDANCE WITH THE SCOPE OF ARCUS' APPOINTMENT WITH ITS CLIENT AND IS SUBJECT TO THE TERMS OF THAT APPOINTMENT. ARCUS ACCEPTS NO LIABILITY FOR ANY USE OF THIS DOCUMENT OTHER THAN BY ITS CLIENT AND ONLY FOR THE PURPOSES FOR WHICH IT WAS PREPARED AND PROVIDED		Arcus Consultancy Services 1C Swinegate Court East, 3 Swinegate York, YO1 8AJ Tel: +44 (0) 1904 715 470 Fax: www.arcusconsulting.co.uk	
Client 				Designed AT	Drawn AT	Checked JM	Approved JM	Drawing Number 4157_DR_P_0010	
				Arcus Internal Project No. 4157 Scale @ A3 1:500		Date 26/05/2022		Rev -	

